4-131

M.C.R.R.
OFFICE DIVISION ENGR.
CANADA DIVISION
BLACK CREEK.

Plan showing proposed crossing of 1/2" Gas Pipe for Geo. B. House

Scale 1"=100' Oct. 10th 1911.

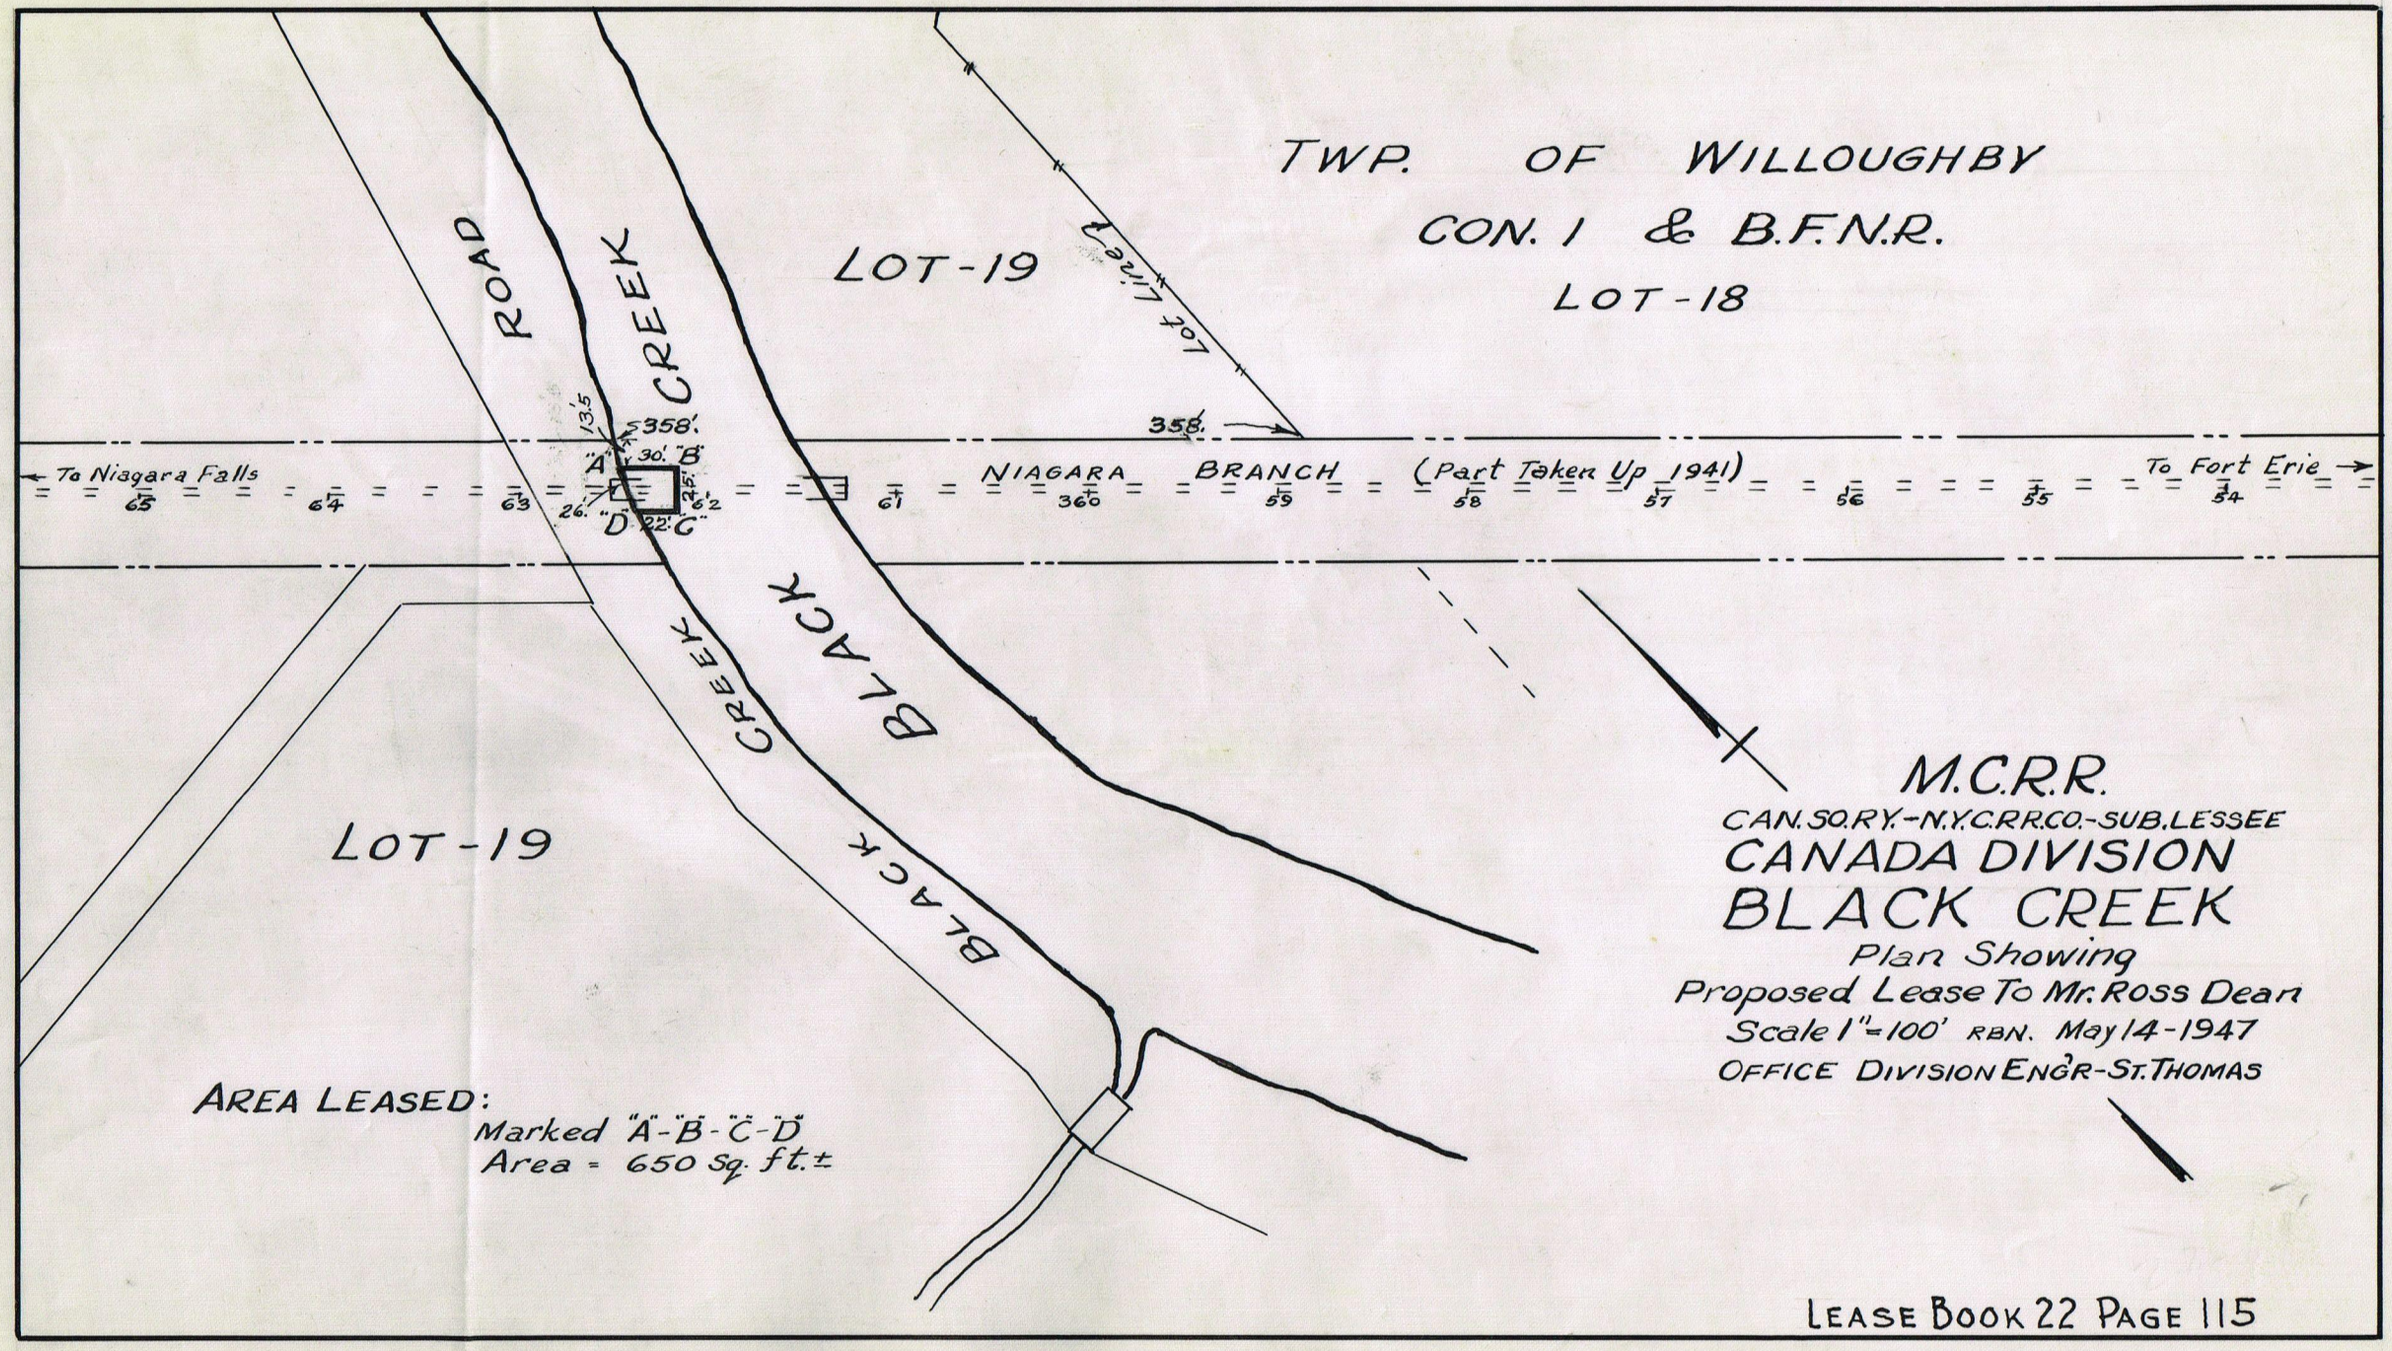

LEASE BOOK 22 PAGE 115