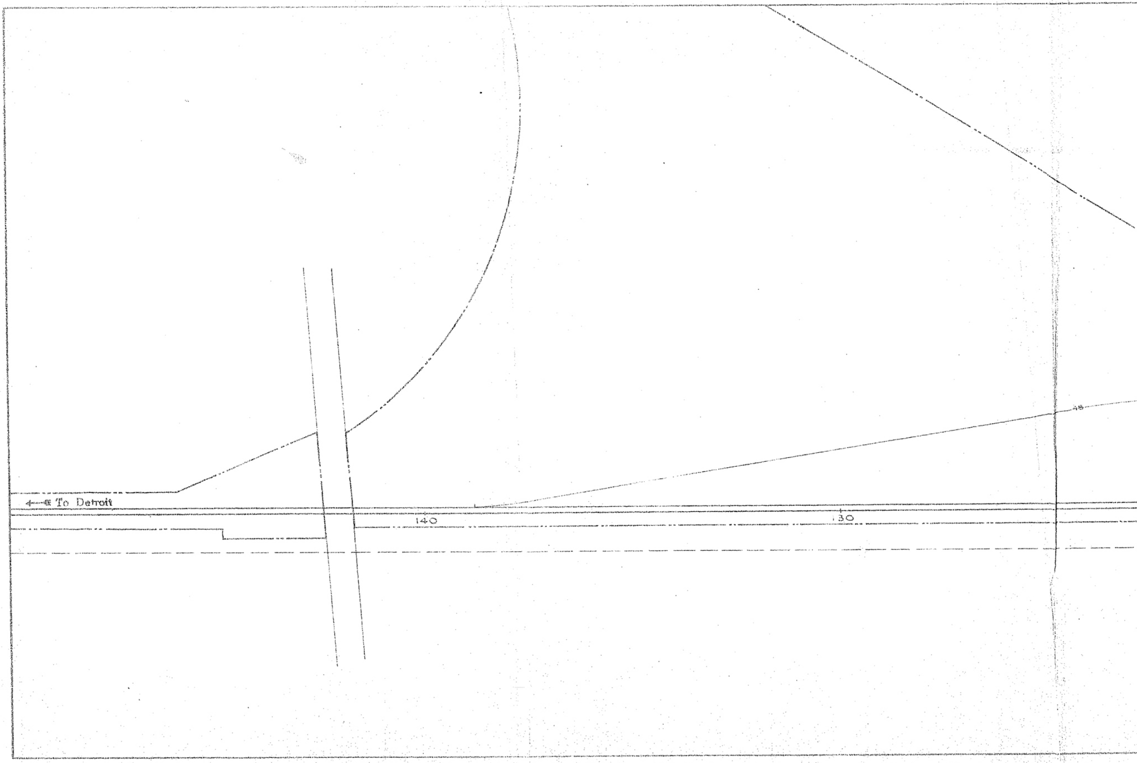
← To Detroit
140
130
48

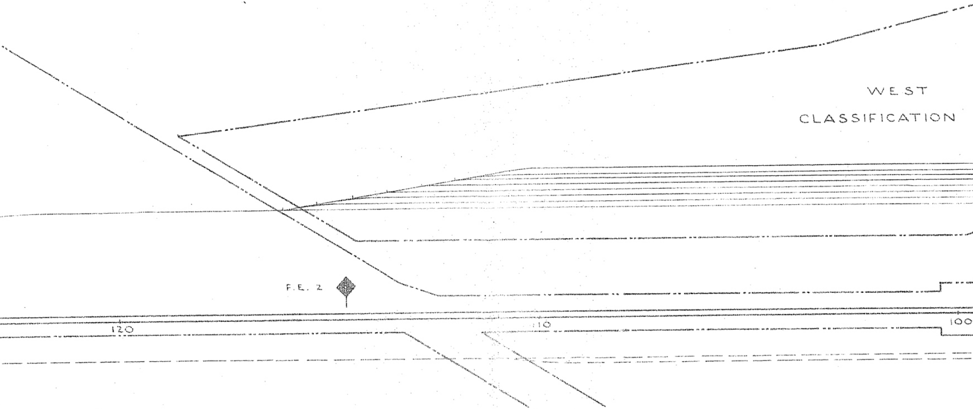
WEST
CLASSIFICATION
F.E. 2
120
110
100

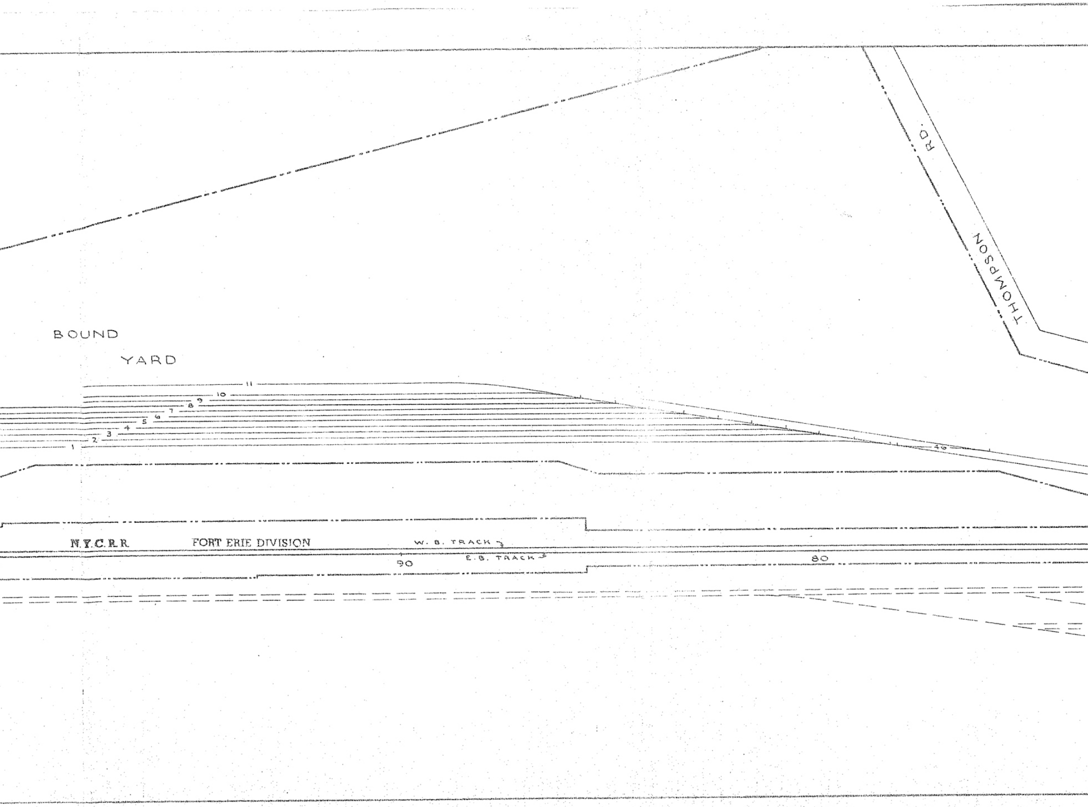
THOMPSON RD.
BOUND
YARD
11
10
9
8
7
6
5
4
3
2
1
46
N.Y.C.R.R.
FORT ERIE DIVISION
W. B. TRACK
E. B. TRACK
90
80

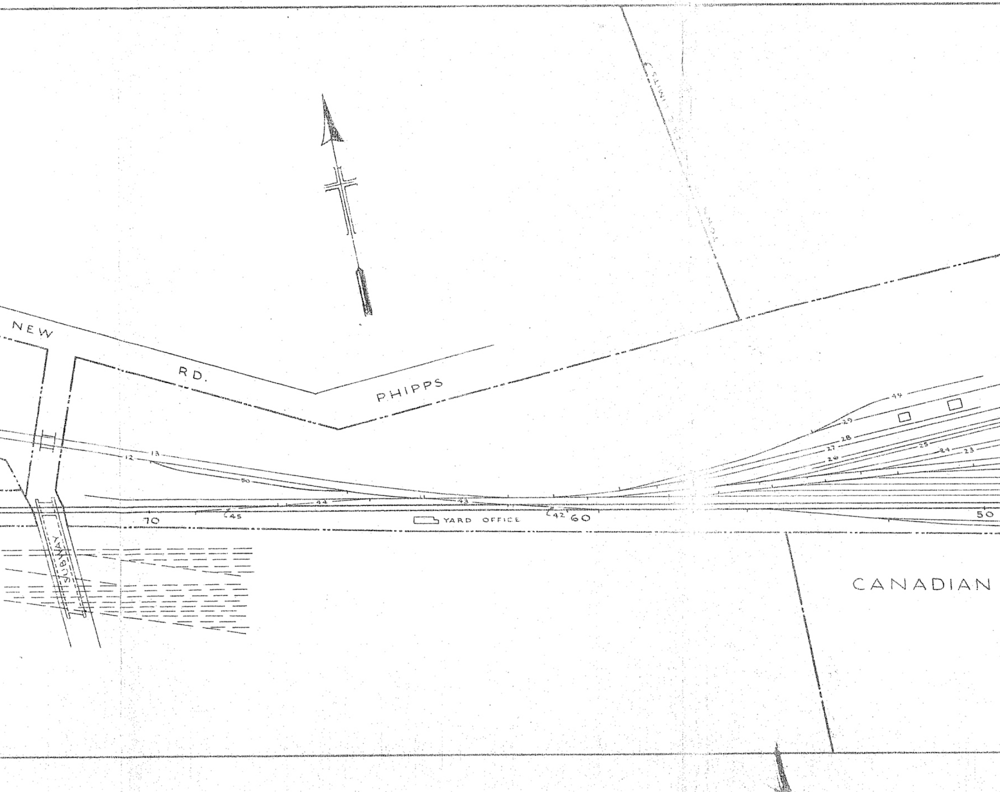
NEW
RD.
PHIPPS
SUBWAY
12
13
50
44
43
45
42
70
60
YARD OFFICE
49
29
28
27
26
25
24
23
50
CANADIAN

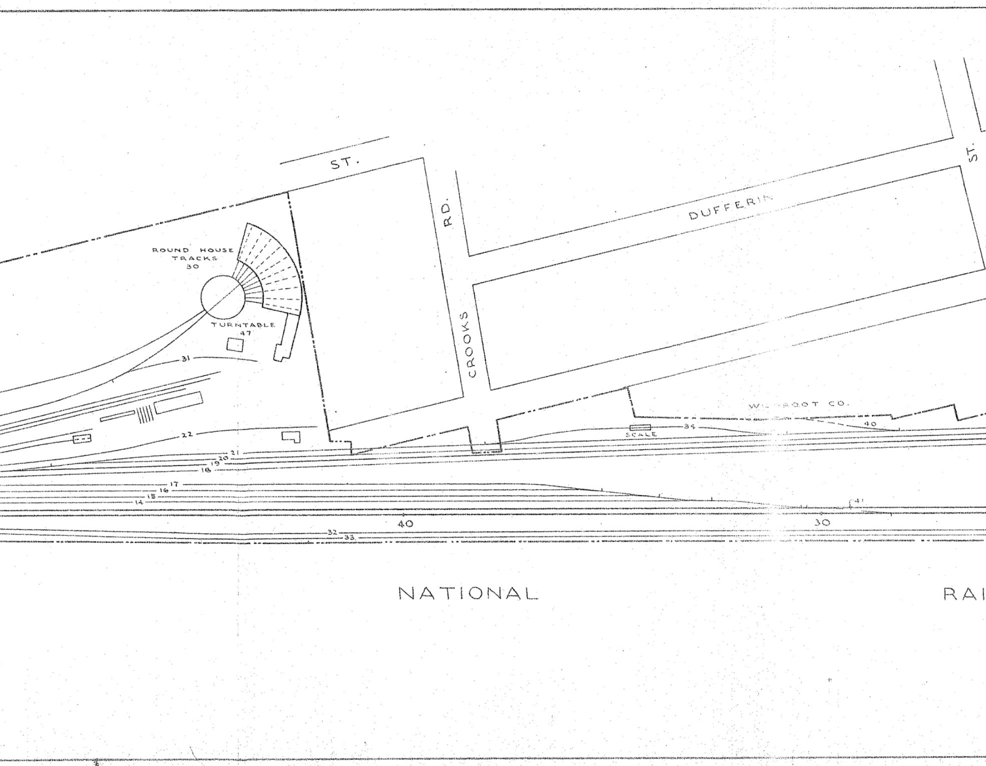
ST.
ST.
DUFFERIN
RD.
CROOKS
ROUND HOUSE
TRACKS
30
TURNTABLE
47
31
22
21
20
19
18
17
16
15
14
40
30
32
33
41
WILDROOT CO.
40
34
SCALE
NATIONAL
RAI

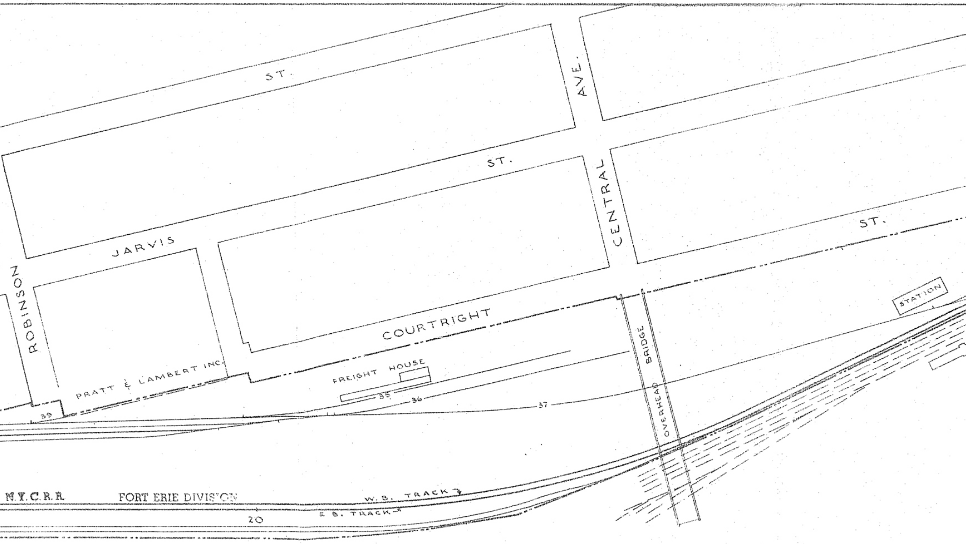
ST.
AVE.
ST.
CENTRAL
ST.
JARVIS
ROBINSON
COURTRIGHT
STATION
BRIDGE
OVERHEAD
PRATT & LAMBERT INC.
FREIGHT HOUSE
35
36
37
39
N.Y.C.R.R.
FORT ERIE DIVISION
W.B. TRACK
E.B. TRACK
20

LWAYS

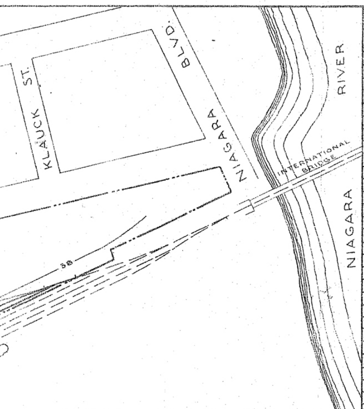
KLAUCK ST.
NIAGARA BLVD.
RIVER
NIAGARA
INTERNATIONAL BRIDGE
38

SCHEDULE OF TRACKS

LOC. NO.	LOCAL NAME	KIND	LENGTH	CAR CAP.
1	W.B. Classific.	Yard	3866'	78
2	W. B. Class.	Yard	3699'	77
3	W. B. Class.	Yard	3536'	73
4	W. B. Class.	Yard	3371'	69
5	W. B. Class	Yard	3207'	67
6	W. B. Class.	Yard	3044'	62
7	W. B. Class.	Yard	2881'	58
8	W. B. Class.	Yard	2715'	55
9	W. B. Class. Stub	Yard	1277'	26
10	W. B. Class. Stub	Yard	1194'	24
11	Check Shed Stub	Yard	1946'	20
12	South Lead	Yard	1489'	
13	North Lead	Yard	2341'	43
14	#1 E. B. Class.	Yard	3963'	63
15	#2 E. B. Class.	Yard	2236'	41
16	#3 E. B. Class.	Yard	1974'	34
17	#4 E. B. Class.	Yard	2338'	34
18	#5 E. B. Class.	Yard	3342'	59
19	#6 E. B. Class.	Yard	2932'	55
20	#7 E. B. Class.	Yard	2884'	54
21	#8 E. B. Class.	Yard	3940'	59
22	Ice House TrK.		1742'	21
23	South Transfer		559'	8
24	North Transfer		679'	10
25	Repair Track		1039'	20
26	Repair Track		1237'	24
27	South Eng. TrK.		1657'	29
28	Coal Dock TrK.		796'	13
29	North Eng. TrK.		1403'	25
30		Round House	1350'	
31	Bunk Car Spur		356'	4
32	#2 E.B. Rec. Yd.	Yard	4208'	86
33	#1 E.B. Rec. Yd.	Yard	4773'	86
34	Scale Track	Yard	724'	11
35	Freight Ho. Lead	Yard	798'	14
36	Team TrK.	Yard	723'	12
37	Hill TrK.	Yard	1655'	34
38	Spur TrK.		487'	7
39	Pratt & Lambert Ld.		125'	
40	Wildroot Ld.		126'	
41		Crossover	200'	

VALUATION SECTION 1-B- CANADA

SCHEDULE OF TRACKS

LOC. NO	LOCAL NAME	KIND	LENGTH	CAR CAP.
42		Crossover	200'	
43		Crossover	200'	
44		Crossover	200'	
45		Crossover	200'	
46		Crossover.	222'	
47		Turntable	100' - 6"	
48	W. B. Lead	Yard	2794'	46
49	Cinder Track		429'	7
50	Caboose TrK.	Yard	477'	3

NEW YORK CENTRAL R.R. - NORTHERN DISTRICT

OFFICE OF DIVISION ENGINEER—ST. THOMAS, ONT.

CANADA DIVISION— FORT ERIE DIVISION

VICTORIA

PLAN SHOWING YARDS

SCALE: 1" = 200'	DRAWN BY J. R. C.	DATE SEPT. 11, 1956.