CON. 5.

TWP. MOORE. CO. LAMBTON.

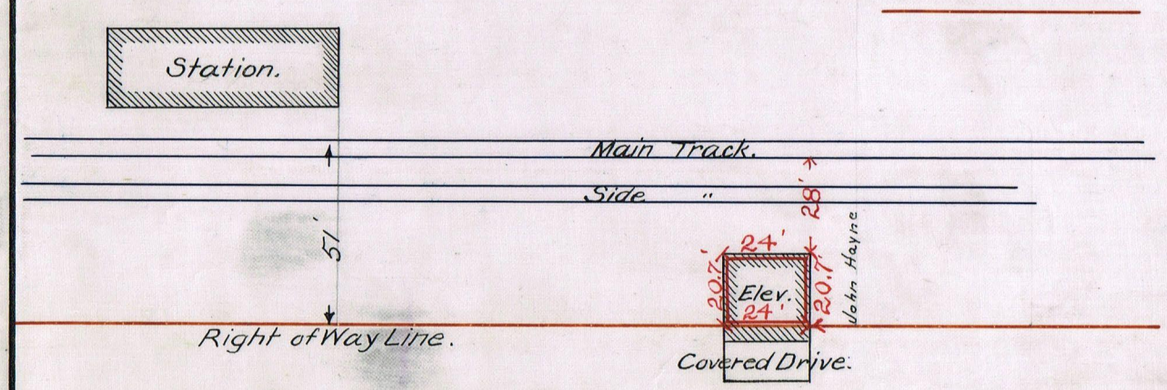

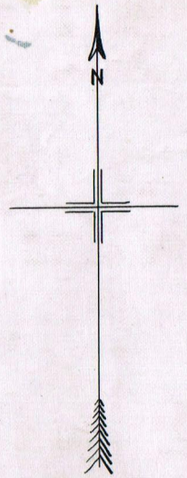

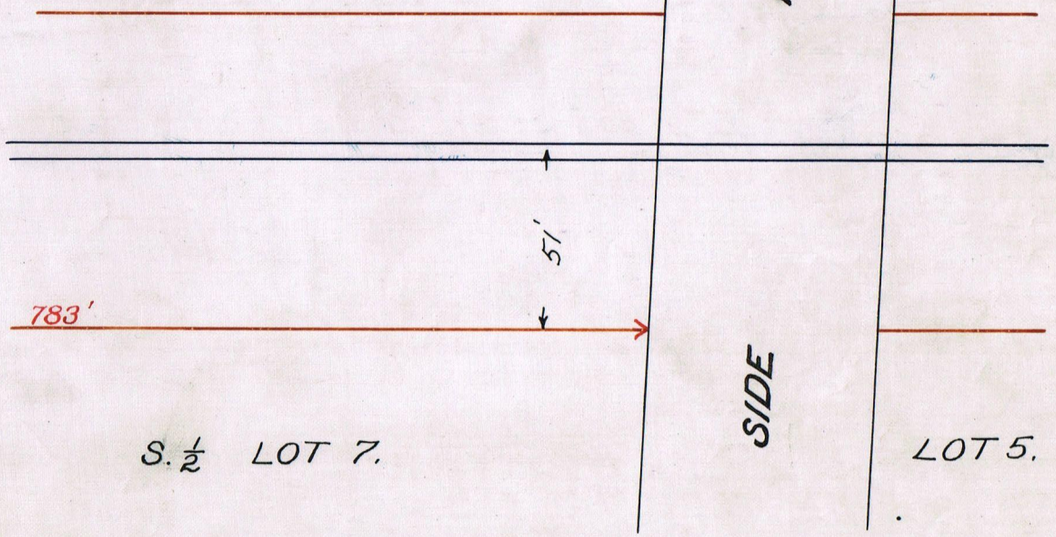

PLAN OF LAND AT BRIGDEN, ONT. LEASED TO THE

Scale: 1 in. = 50 ft.
Nov. 8th. 1898.

3. 107.

CON. 5.

TWP. MOORE. CO. LAMBTON

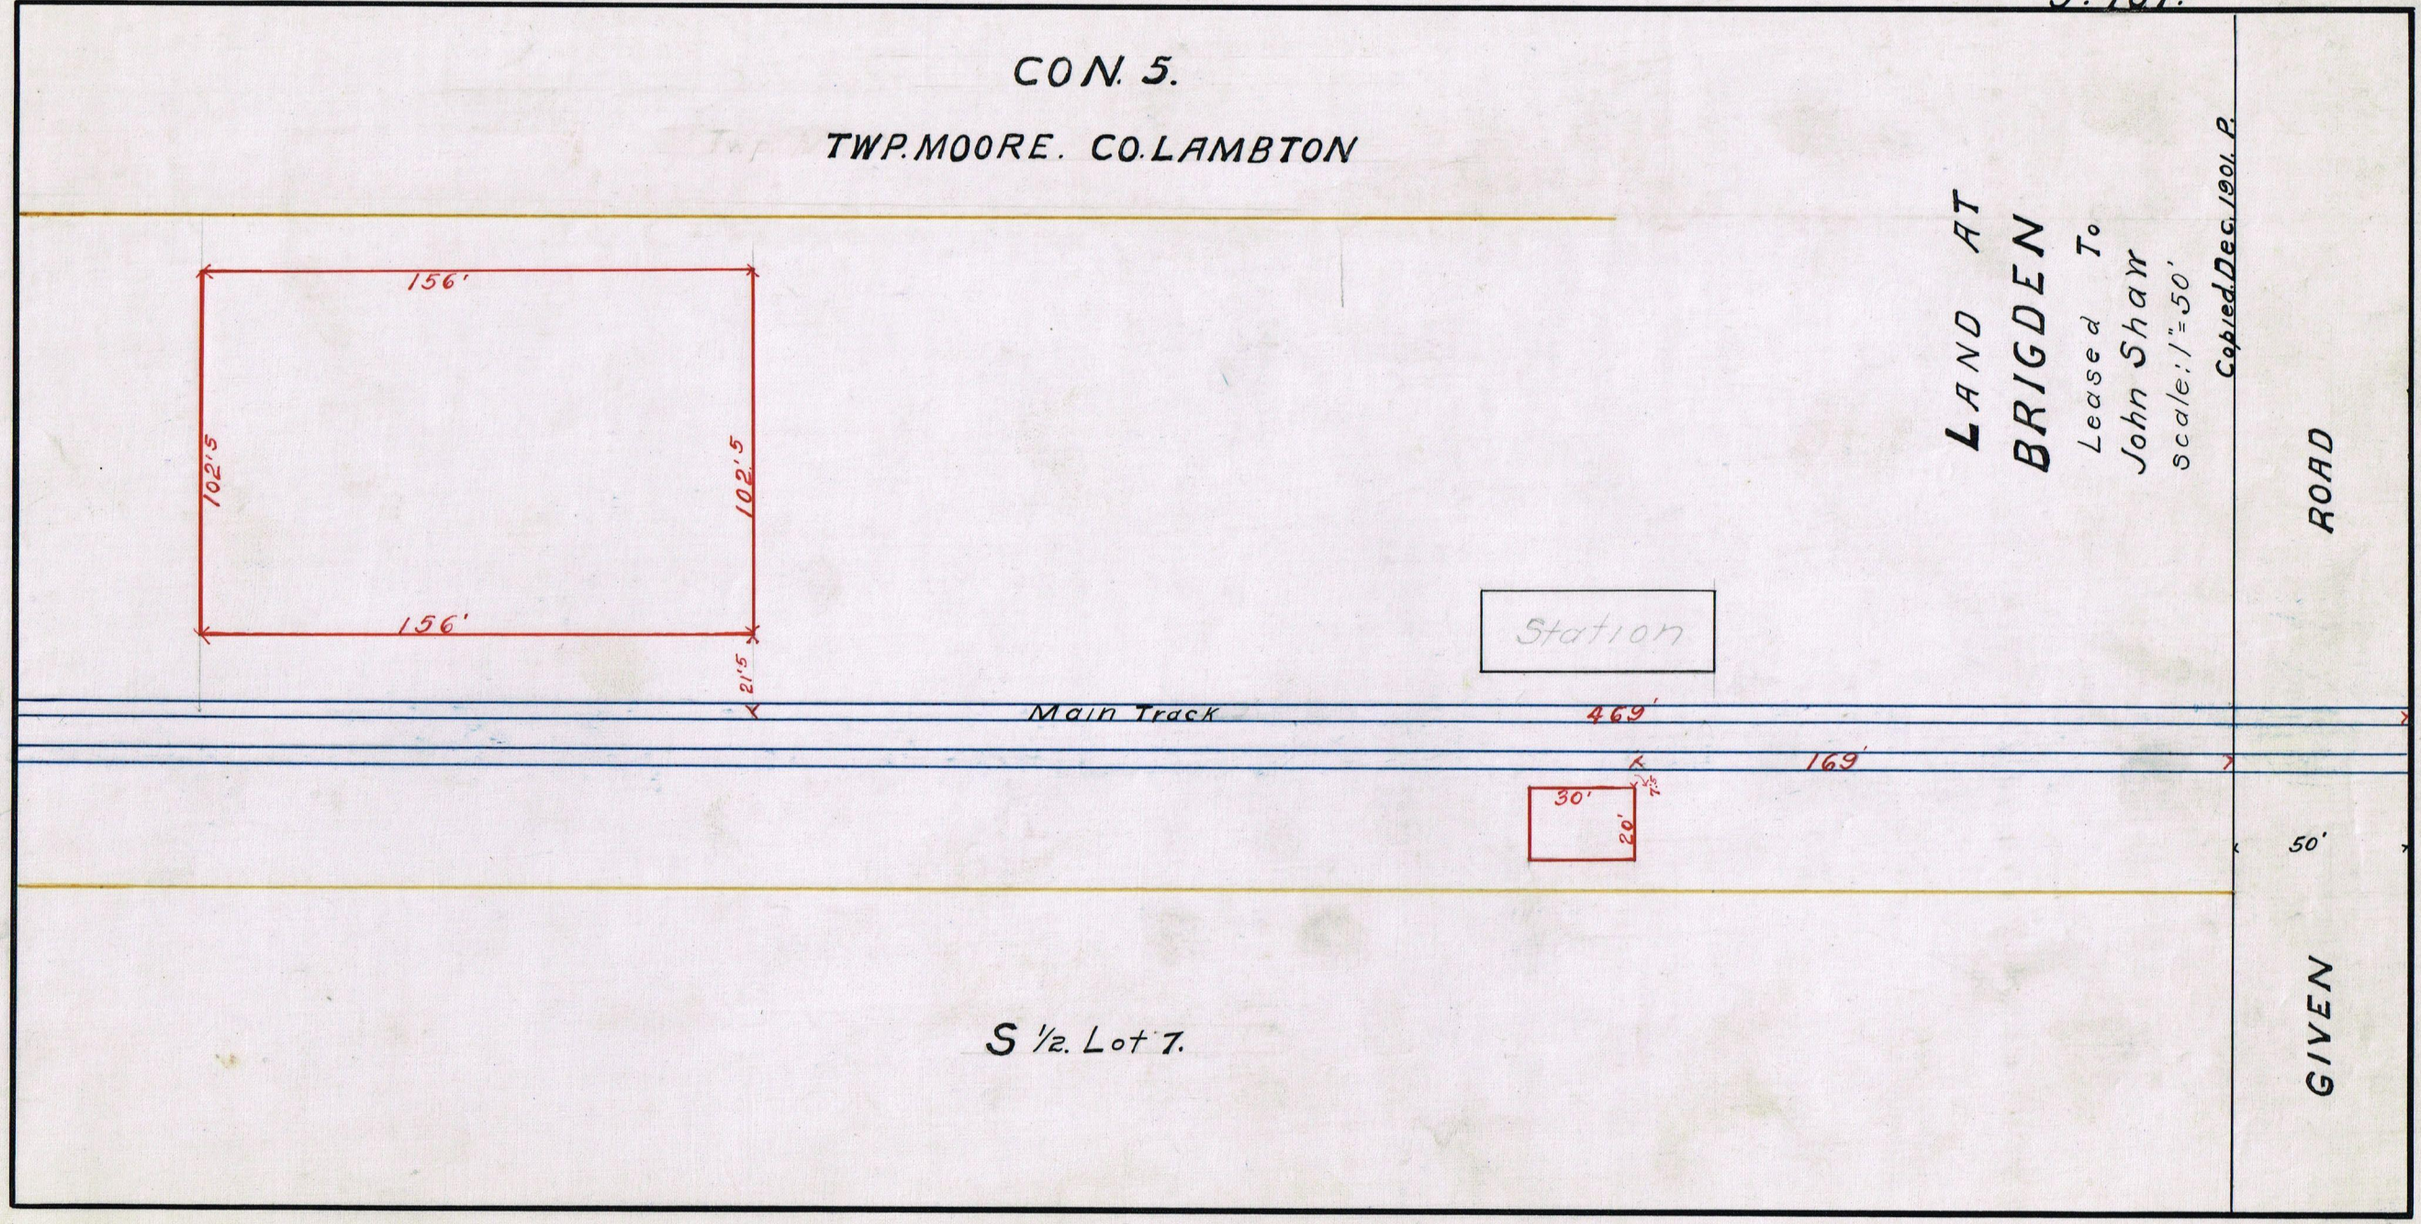

LAND AT BRIGDEN

Leased To John Shaw

Scale: 1" = 50'

Copied Dec. 1901. P.

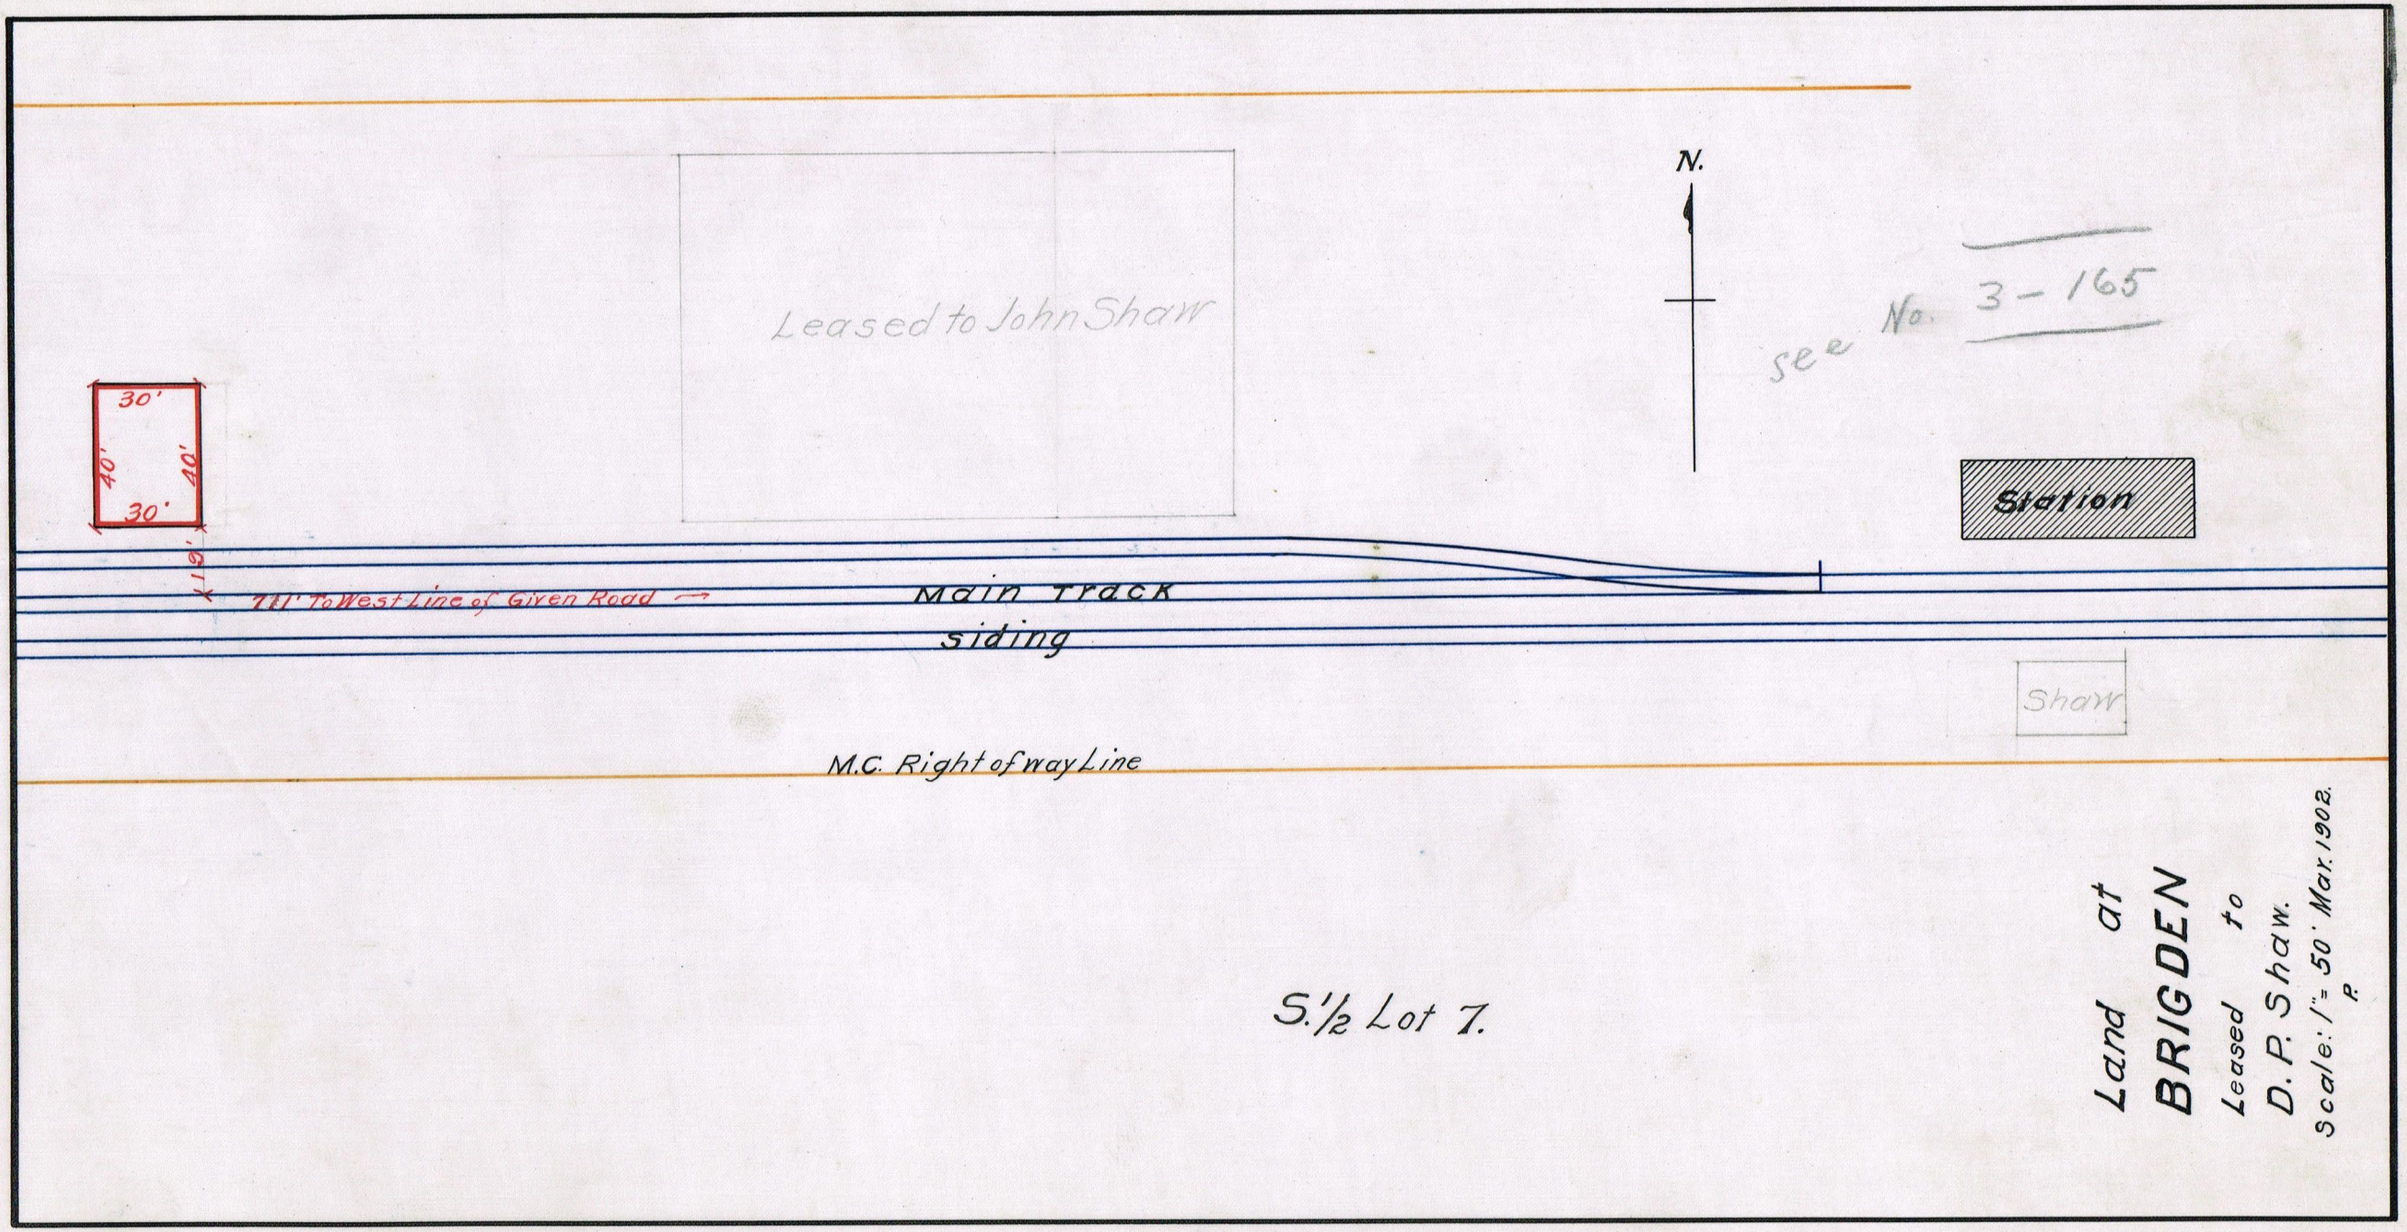
Leased to John Shaw
N.
see No 3-165
30'
40'
40'
30'
19'
Station
711' To West Line of Given Road →
Main Track
siding
Shaw
M.C. Right of way Line
S.½ Lot 7.
Land at
BRIGDEN
Leased to
D. P. Shaw.
Scale: 1" = 50' Mar. 1902.
P.

3-165

TOWNSHIP OF MOORE

S. ½ Lot 7. Con V.

M.C.R.R.
DIVISION ENGRS. OFFICE
CANADA DIVISION
BRIGDEN
Plan showing Land leased
To D.P. Shaw.
Scale 1"=50' Oct. 22nd 08.
H.F.S.

GIVEN ROAD

40'
30'
30'
W.C.
57'
DEPOT
556'
← To Courtright
To St. Thomas →
Elevator
Cooper Shop
Shed

(4)

4-4A

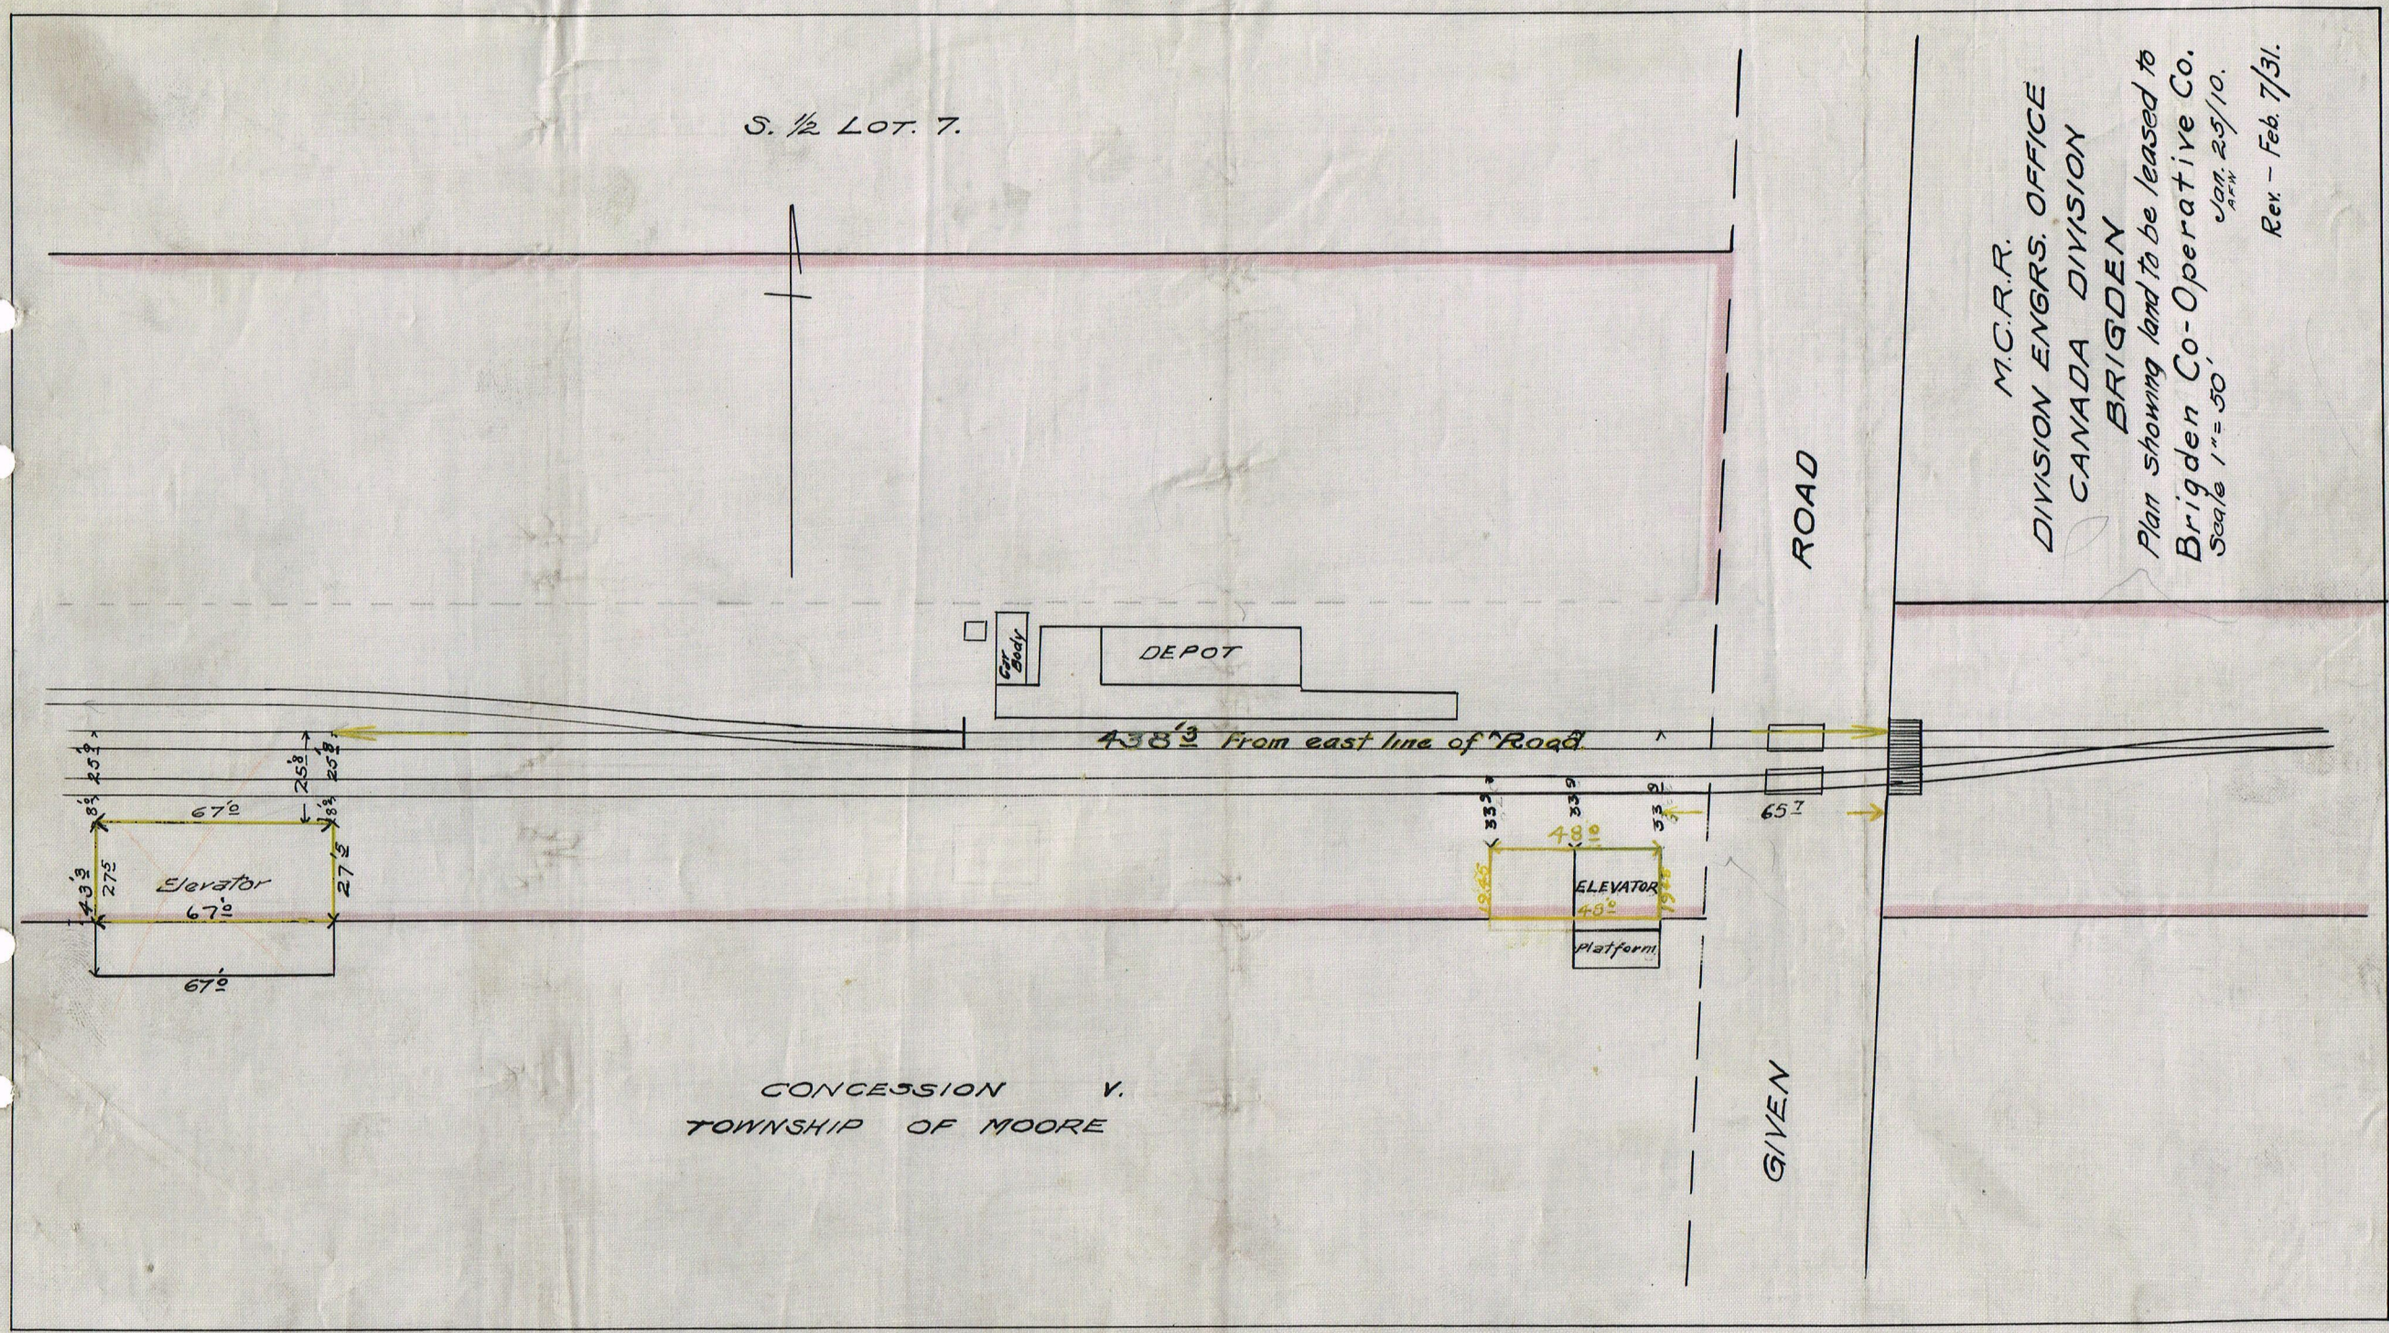
S. ½ LOT. 7.
ROAD
M.C.R.R.
DIVISION ENGRS. OFFICE
CANADA DIVISION
BRIGDEN
Plan showing land to be leased to
Brigden Co-Operative Co.
Scale 1" = 50'
Jan. 25/10.
Rev. - Feb. 7/31.
DEPOT
Car Body
438'3 from east line of Road
65'7
Elevator
67'0
43'3
27'5
25'8
25'8
25'8
67'0
67'0
27'8
33'9
33'9
33'9
48'0
48'0
ELEVATOR
Platform
CONCESSION V.
TOWNSHIP OF MOORE
GIVEN

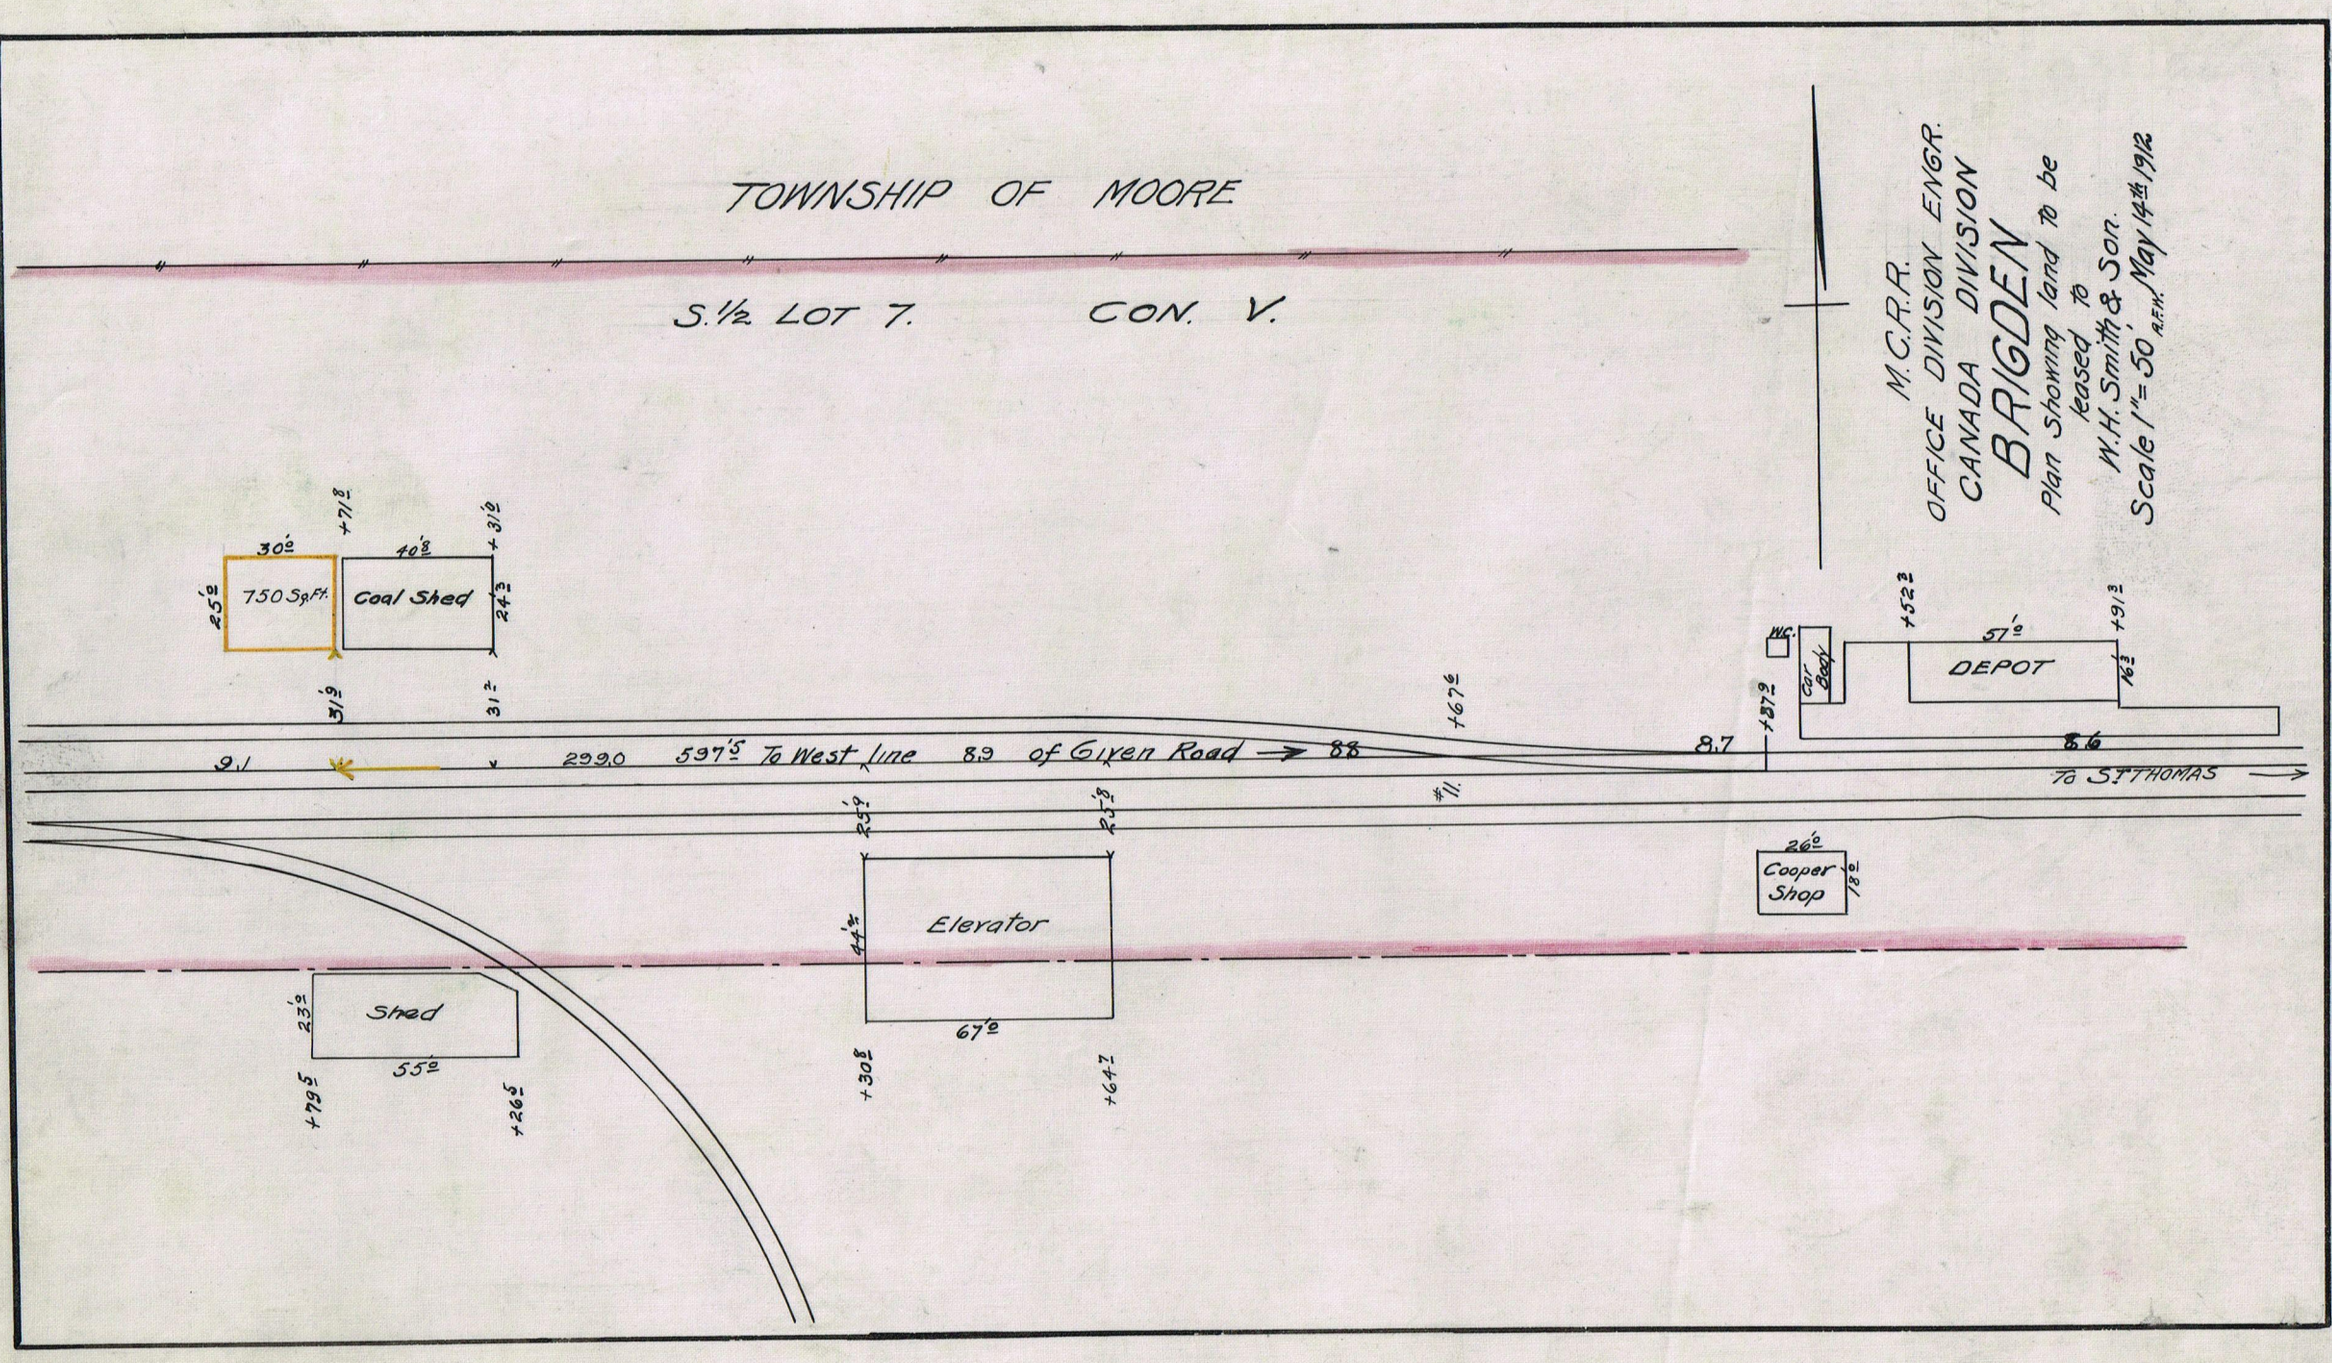
TOWNSHIP OF MOORE
S. 1/2 LOT 7. CON. V.
M.C.R.R.
OFFICE DIVISION ENGR.
CANADA DIVISION
BRIGDEN
Plan showing land to be leased to W.H. Smith & Son.
Scale 1"= 50 A.E.W. May 14th 1912
30'0
40'8
+71.8
+31.6
25'0
750 Sq.Ft.
Coal Shed
24'3
31'9
31'2
9.1
299.0
597'5 To West line 8.9 of Given Road
88
+67.6
#11.
8.7
+52.9
W.C.
Car Body
+52.3
57'0
DEPOT
+51.3
16'3
8.6
To ST.THOMAS
25'9
25'8
Elevator
44'2
67'0
+30.8
+64.7
26'0
Cooper Shop
18'0
23'0
Shed
55'0
+79.5
+26.5

TOWNSHIP OF MOORE
CONCESSION 5 LOT 7.

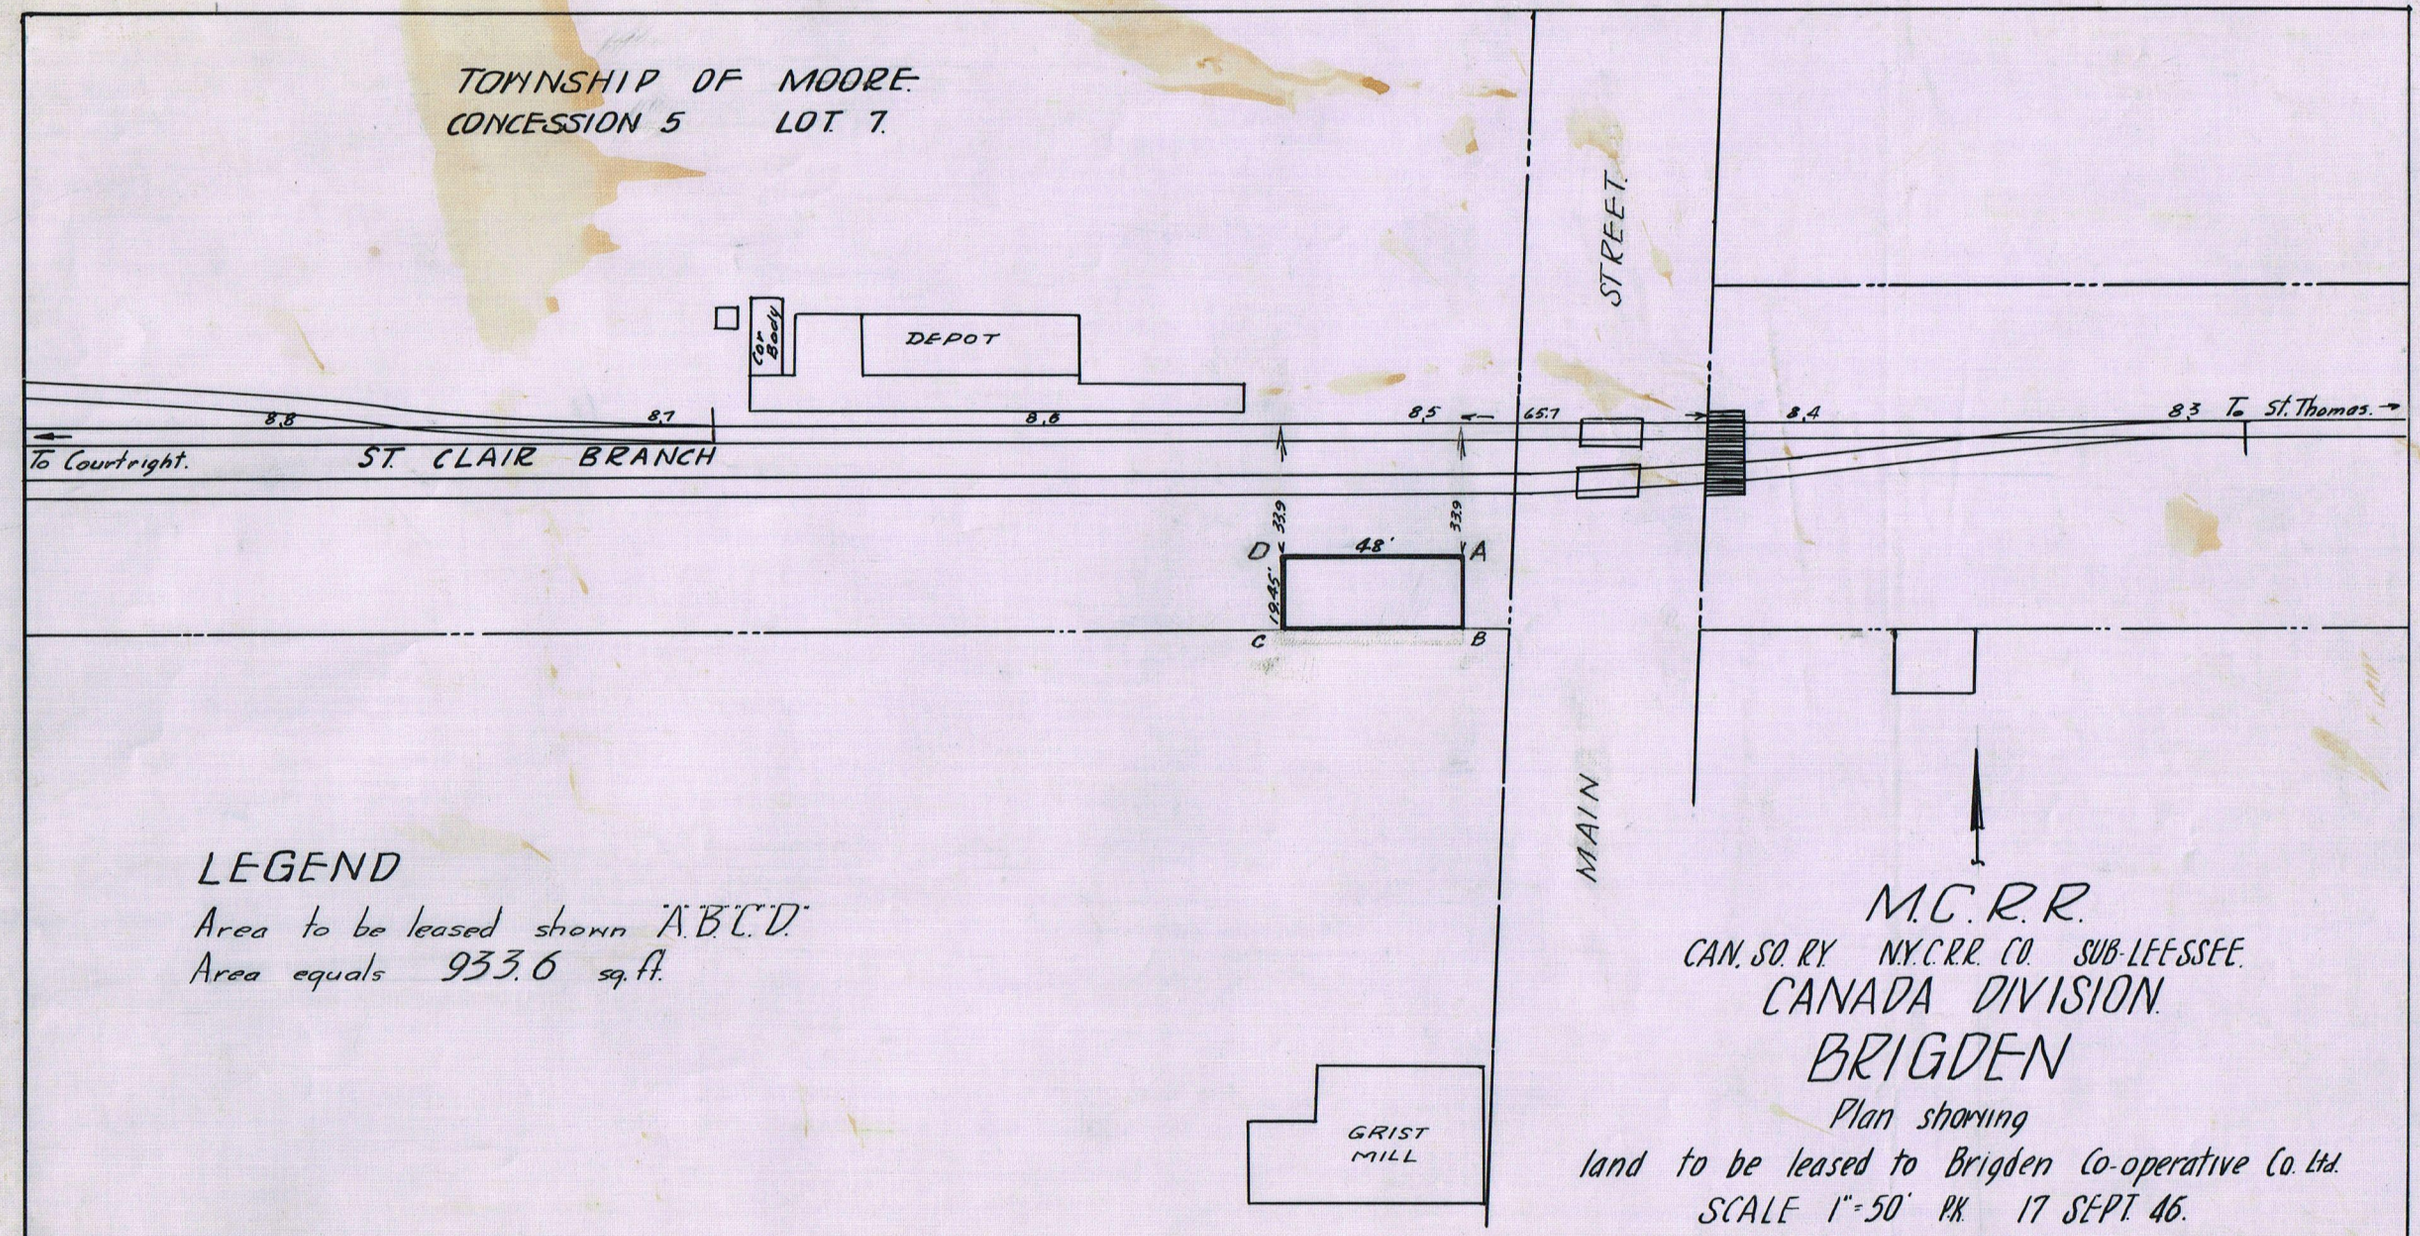

LEGEND

Area to be leased shown "A.B.C.D."
Area equals 933.6 sq. ft.

M.C.R.R.

CAN. SO. RY. N.Y.C.R.R. CO. SUB-LEESSEE.

CANADA DIVISION.

BRIGDEN

Plan showing

land to be leased to Brigden Co-operative Co. Ltd.

SCALE 1"=50' P.K. 17 SEPT. 46.

OFFICE OF DIVISION ENG'R ST. THOMAS.