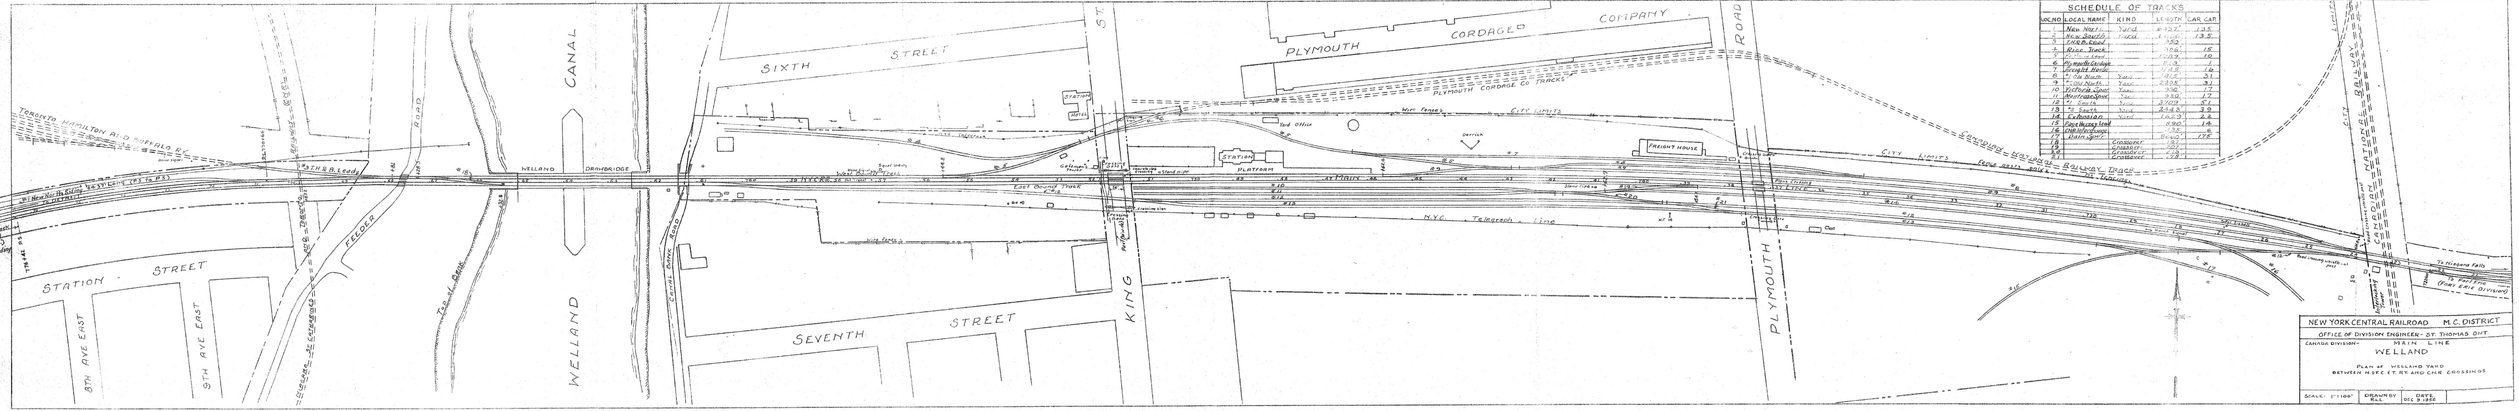
SCHEDULE OF TRACKS
NO. | LOCAL NAME | KIND | LENGTH | CAR CAP.
1 | New Main | Yard | 4327 | 135
2 | New Siding | Yard | 4306 | 135
3 | C.P.R. Main | | 350 | |
4 | Rice Track | | 164 | 16
5 | Rice Siding | | 1087 | 100
6 | Plymouth Cordage | | 173 | 1
7 | Freight House | | 175 | 16
8 | Old Main | Yard | 1405 | 31
9 | Old Main | Yard | 3358 | 31
10 | Victoria Spur | Yard | 336 | 17
11 | Merrittonspur | Yard | 330 | 17
12 | Siding | Yard | 2023 | 51
13 | Siding | Yard | 2143 | 33
14 | Extension | Yard | 1023 | 66
15 | Pipe Mill Yard | | 390 | 16
16 | Old Wellandspur | | 32 | 6
17 | Main Spur | | 8400 | 172
18 | | Crossover | 53 | |
19 | | Crossover | 53 | |
20 | | Crossover | 53 | |
21 | | Crossover | 128 | |
SIXTH STREET
SEVENTH STREET
STATION STREET
8TH AVE EAST
9TH AVE EAST
WELLAND
CANAL
KING
PLYMOUTH
ROAD
PLYMOUTH CORDAGE COMPANY
PLYMOUTH CORDAGE CO TRACKS
CITY LIMITS
FREIGHT HOUSE
STATION
PLATFORM
AT MAIN
M.C. DISTRICT
M.Y.C. TELEGRAPH LINE
TORONTO, HAMILTON & BUFFALO R.R.
WELLAND DRAWBRIDGE
FIELDER
TOW-PATH
CANAL
NEW YORK CENTRAL RAILROAD M.C. DISTRICT
OFFICE OF DIVISION ENGINEER - ST. THOMAS ONT.
CANADA DIVISION - MAIN LINE
WELLAND
PLAN OF WELLAND YARD
BETWEEN N.Y.C.& C.P.R. AND C.N.R. CROSSINGS
SCALE: 1" = 100'
DRAWN BY
DATE DEC. 9 1924