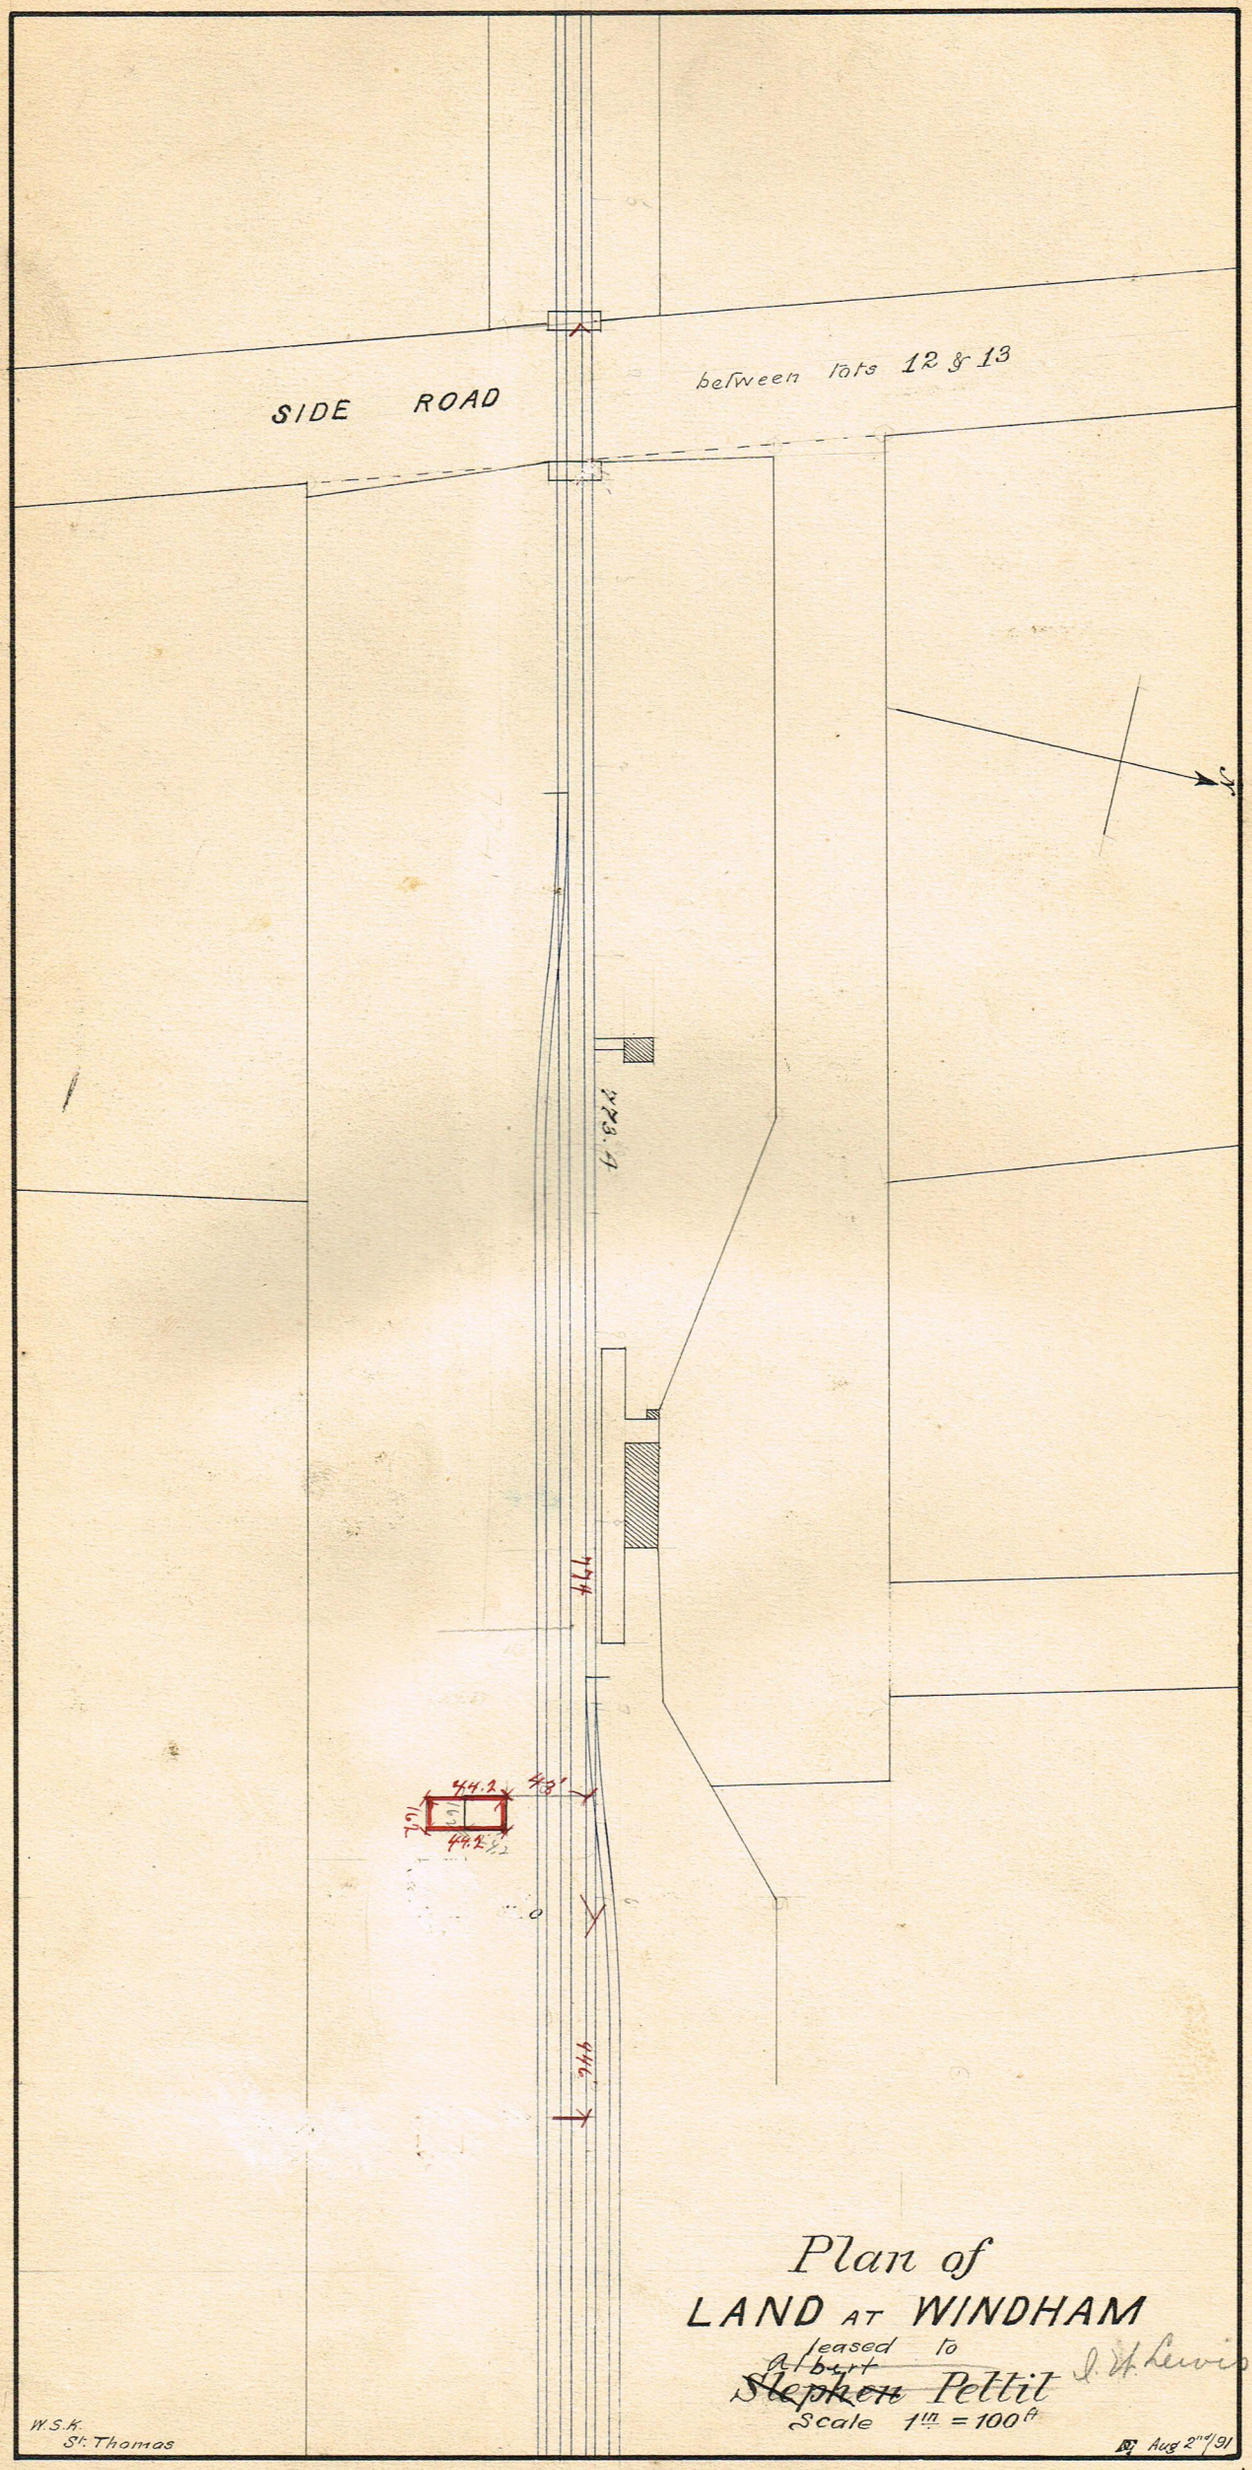

Plan of
LAND AT WINDHAM

leased to
Albert
~~Stephen~~ Pettit

D. W. Lewis

Scale 1 in. = 100 ft

W.S.K.
St. Thomas

Aug 2nd/91

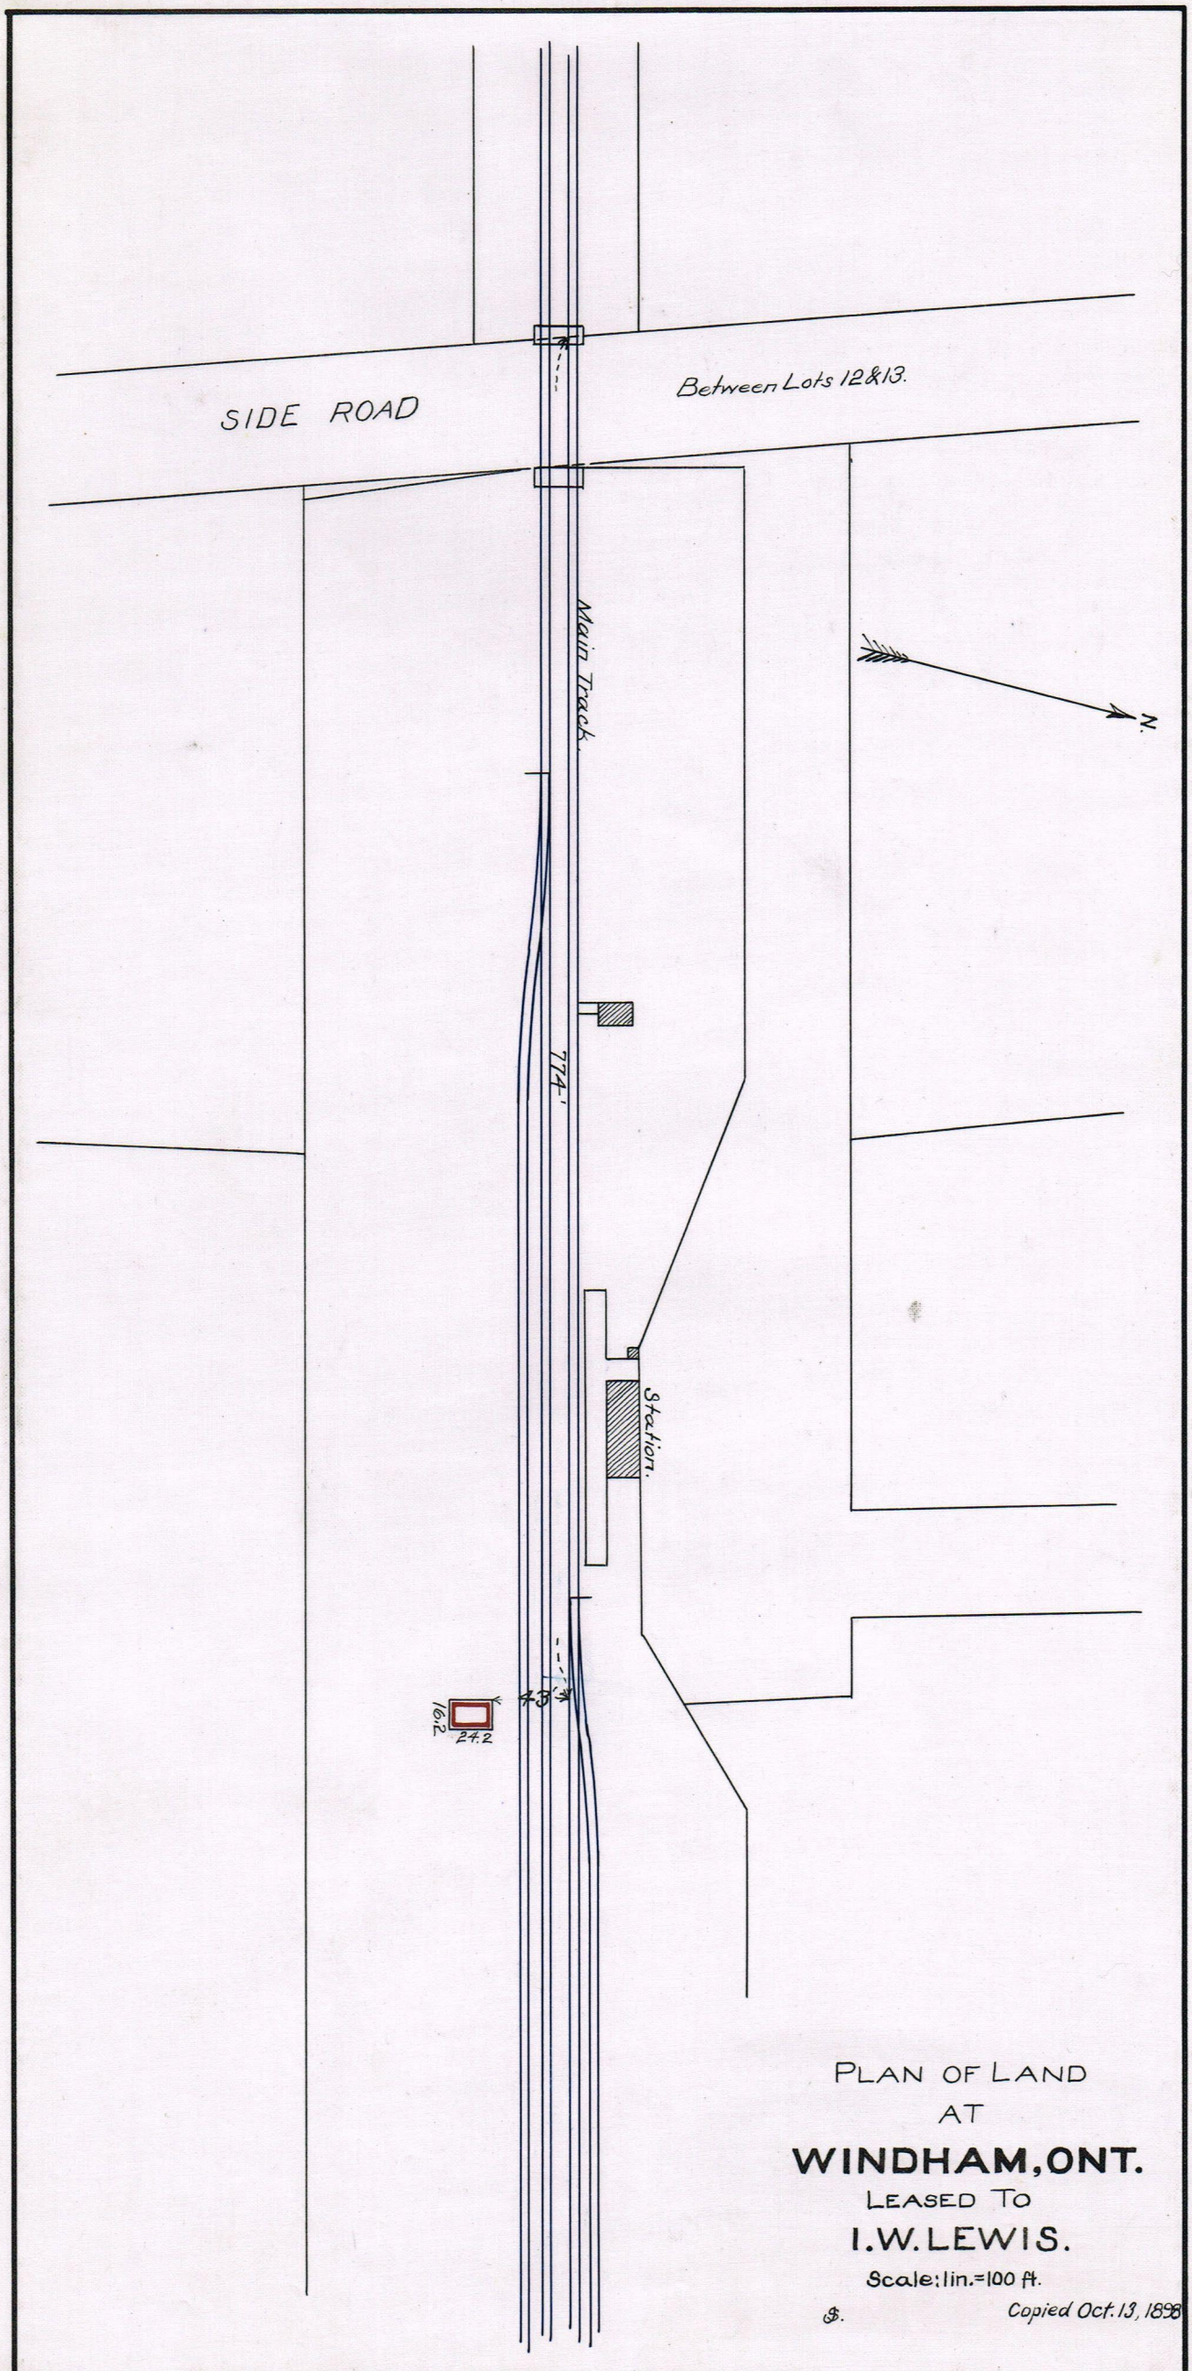

PLAN OF LAND
AT
WINDHAM, ONT.
LEASED TO
I.W. LEWIS.
Scale: 1 in. = 100 ft.
S. Copied Oct. 13, 1898

3-17

3-91

PLAN OF LAND AT WINDHAM

LEASED TO

L.E. Fierheller

SCALE 1-IN.=50-FT.

MAR. 1900.

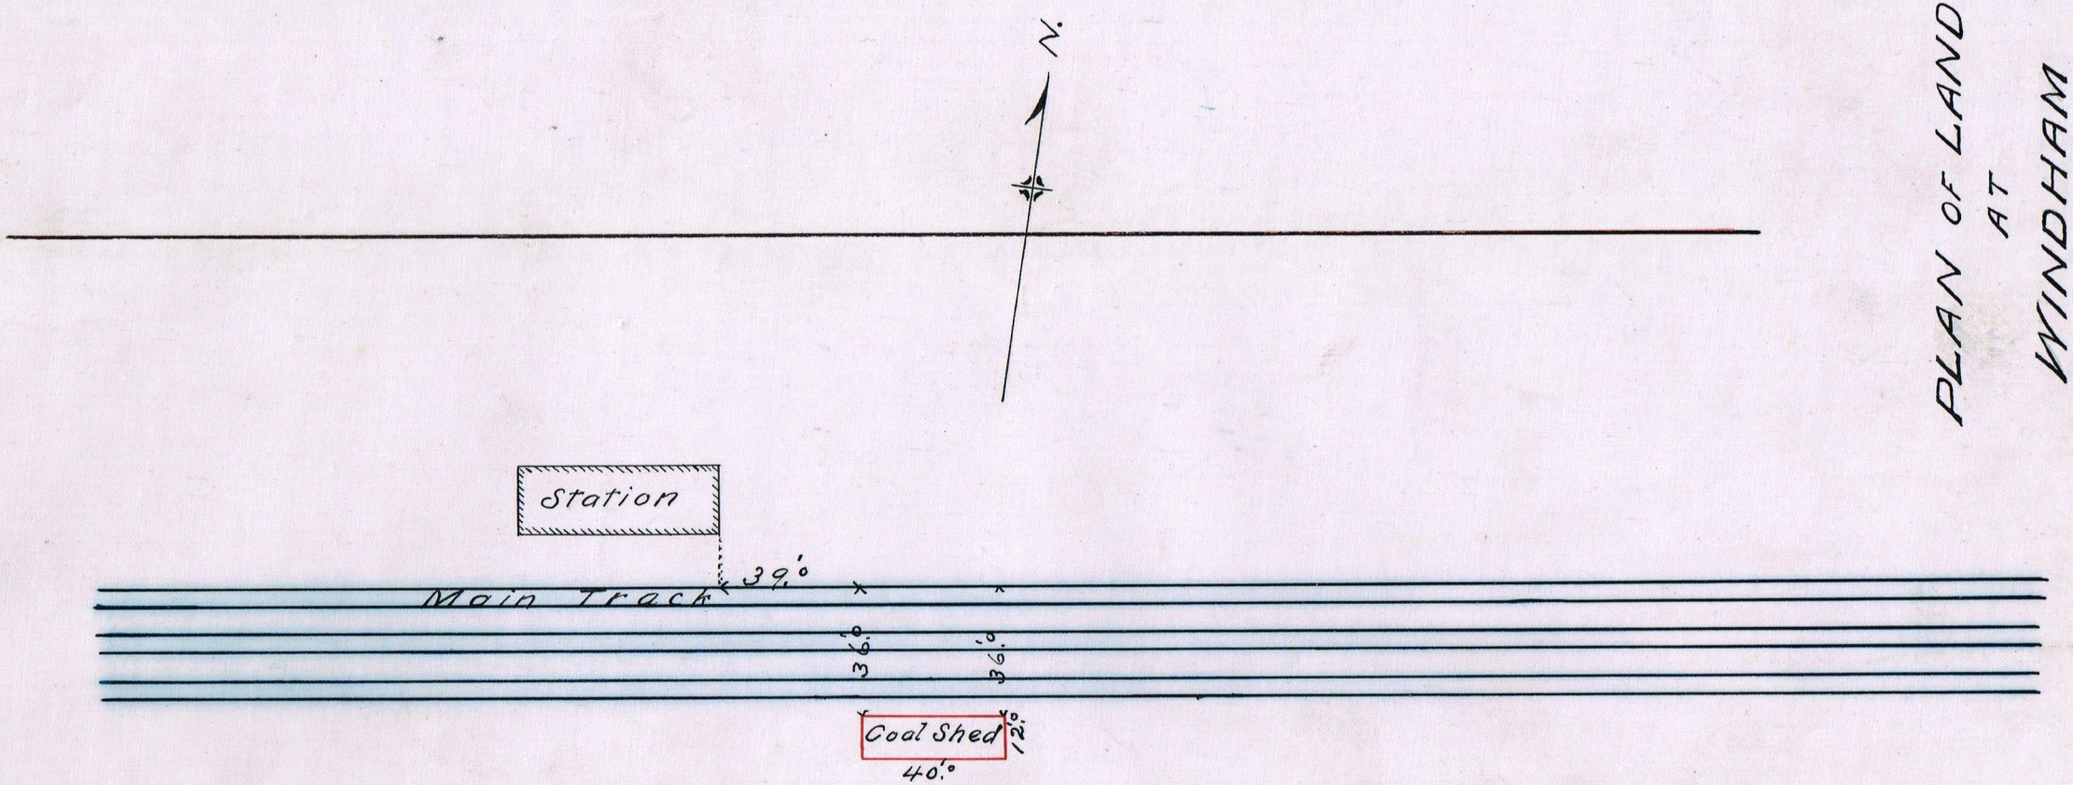

Lot 12 Con. 8, Twp. of Windham Co. of Norfolk

3 – 153

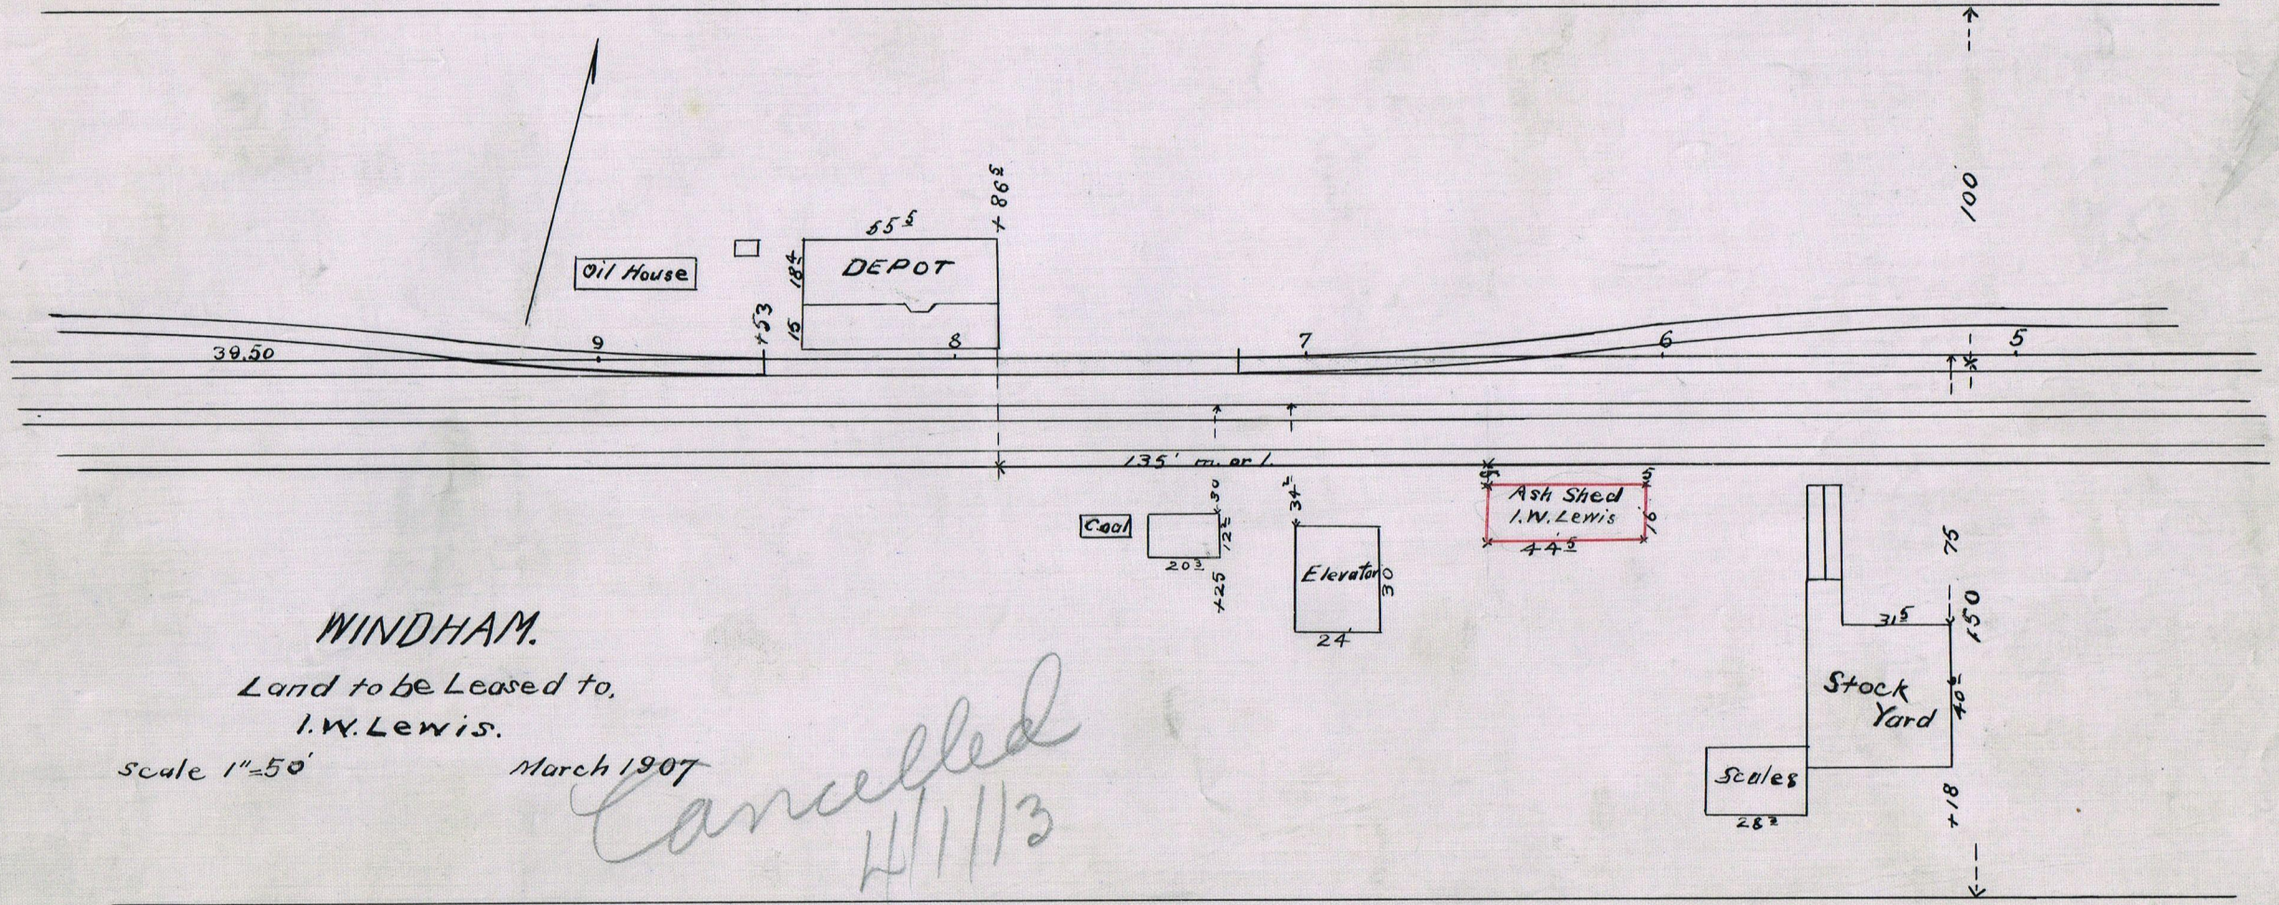

WINDHAM.

Land to be Leased to,

I.W. Lewis.

Scale 1"=50' March 1907

Cancelled
H/1/13

U-61

W. 1/2 Lot 12 Con. 8.
Twp. of Windham

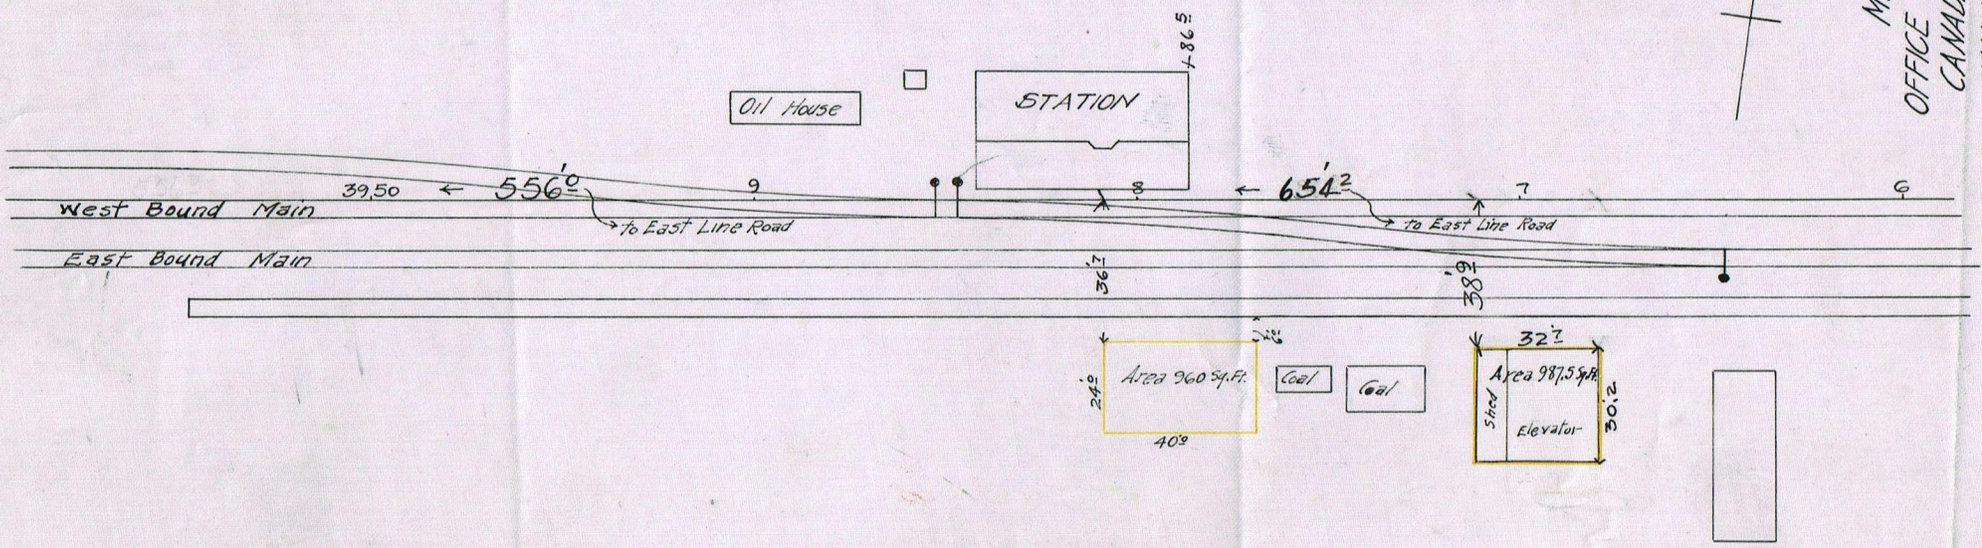

M.C.R.R.
OFFICE DIVISION ENGR.
CANADA DIVISION
WINDHAM
Plan showing property
Leased to
O.L. Soverign
Scale 1"=50' Aug. 23-1913.

TOWNSHIP OF WINDHAM
COUNTY OF NORFOLK
LOT 12

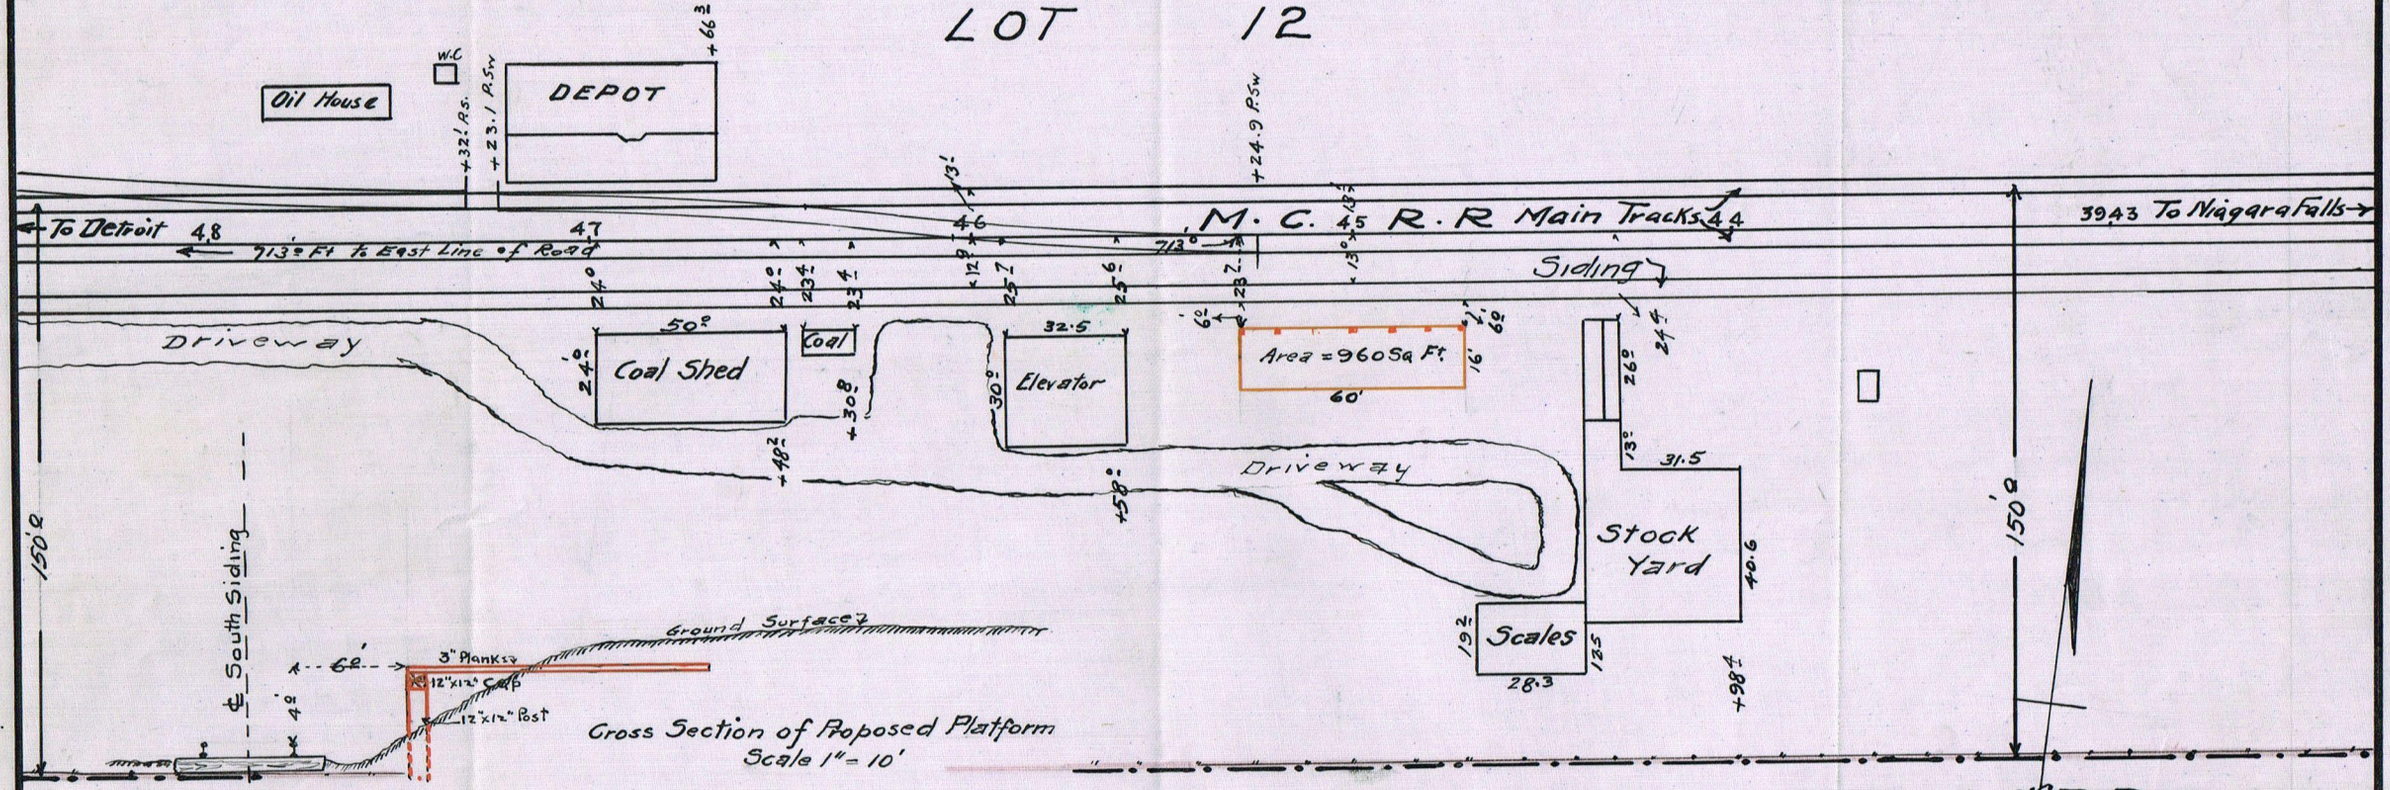

Location Verified by Engineer L. K. Strattman

Examined by Law Department

To accompany Agreement with Mr. Thomas Phillips

Dated

M. C. R. R.

OFFICE DIVISION ENG'R.

CANADA DIVISION

WINDHAM

Plan Showing Lease and Proposed Platform For Thomas Phillips

Scale 1" = 50' June 26-1922

J. M. C.

LEASE BOOK 6 PAGE 52