4-67

CRUSHER
Proposed Under Crossing Wires to be placed in a 2" Iron Pipe
LOT 49
3
Store Room
7
6
5
4
3
2
1
11.40
9
8
7
← To St. Davids
To Niagara Falls →
Store Room
House
House
Canning Factory
Store Room
CON.
M.C.R.R.
DIVISION ENGRS. OFFICE
CANADA DIVISION
ST. DAVIDS
Plan showing under Crossing of Ont. Dist. Co. Electric Wires
Scale 1"=100'
W.J.S. July 26th 1910.

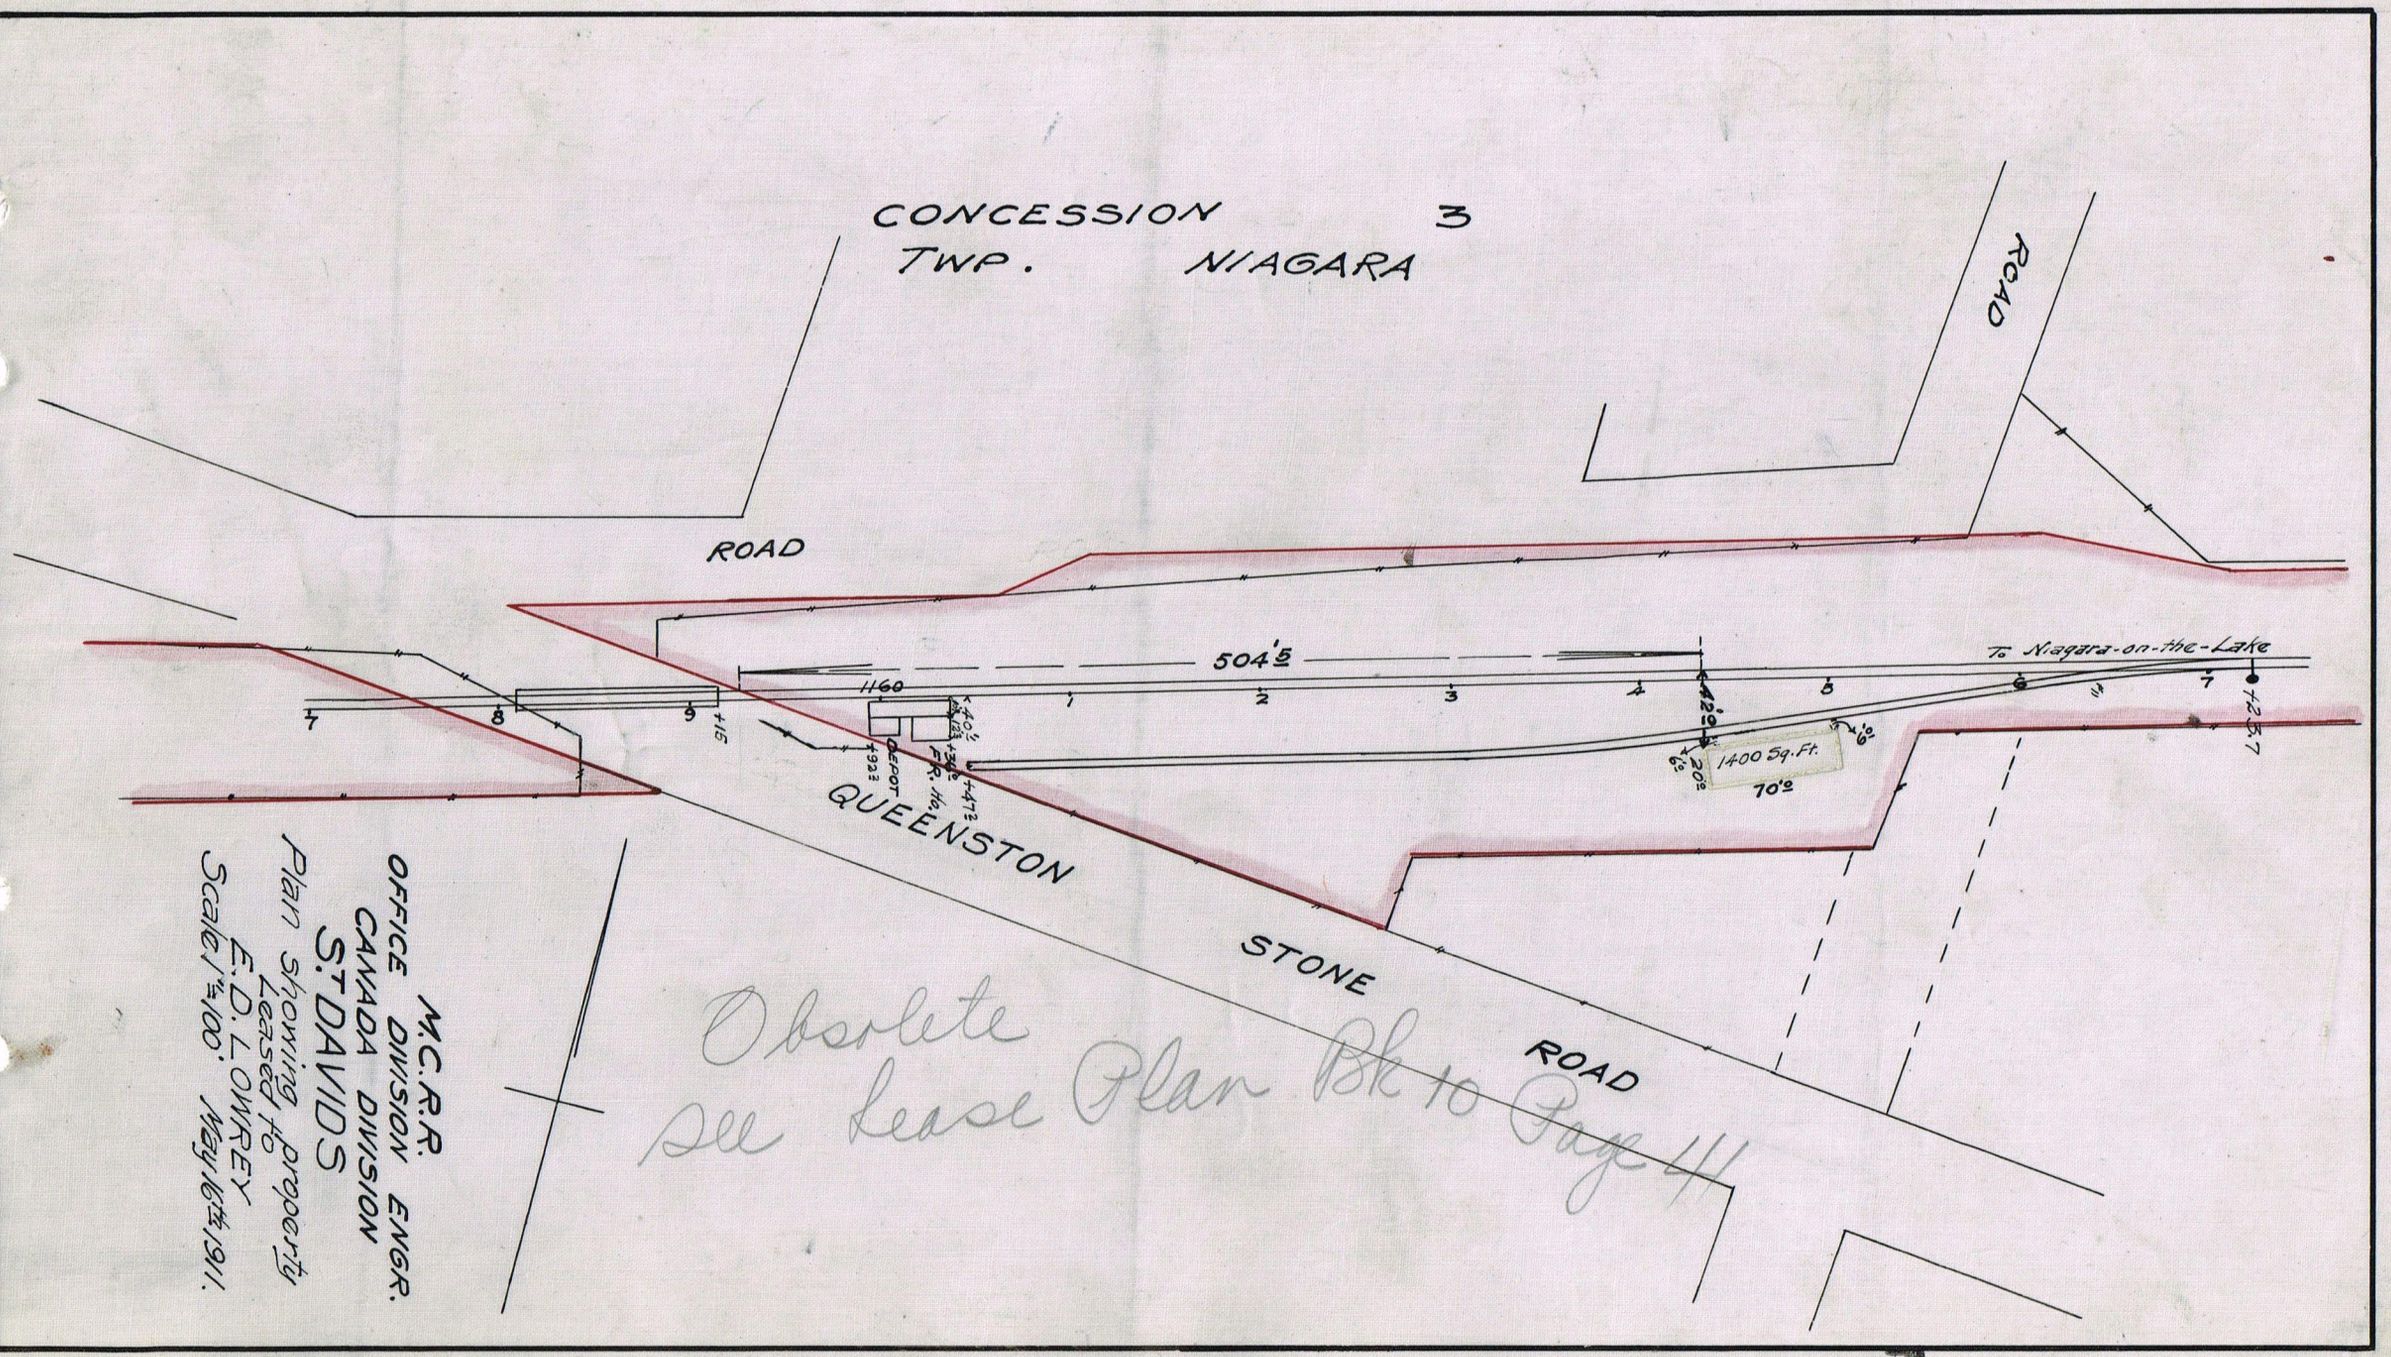
CONCESSION 3
TWP. NIAGARA
ROAD
ROAD
ROAD
504.5
1160
To Niagara-on-the-Lake
1400 Sq. Ft.
70.0
QUEENSTON
STONE
DEPOT
M.C.R.R.
OFFICE DIVISION ENGR.
CANADA DIVISION
ST DAVIDS
Plan showing property
Leased to
E. D. LOWREY
Scale 1" = 100'
May 16th 1911.
Obsolete
See Lease Plan Bk 10 Page 44

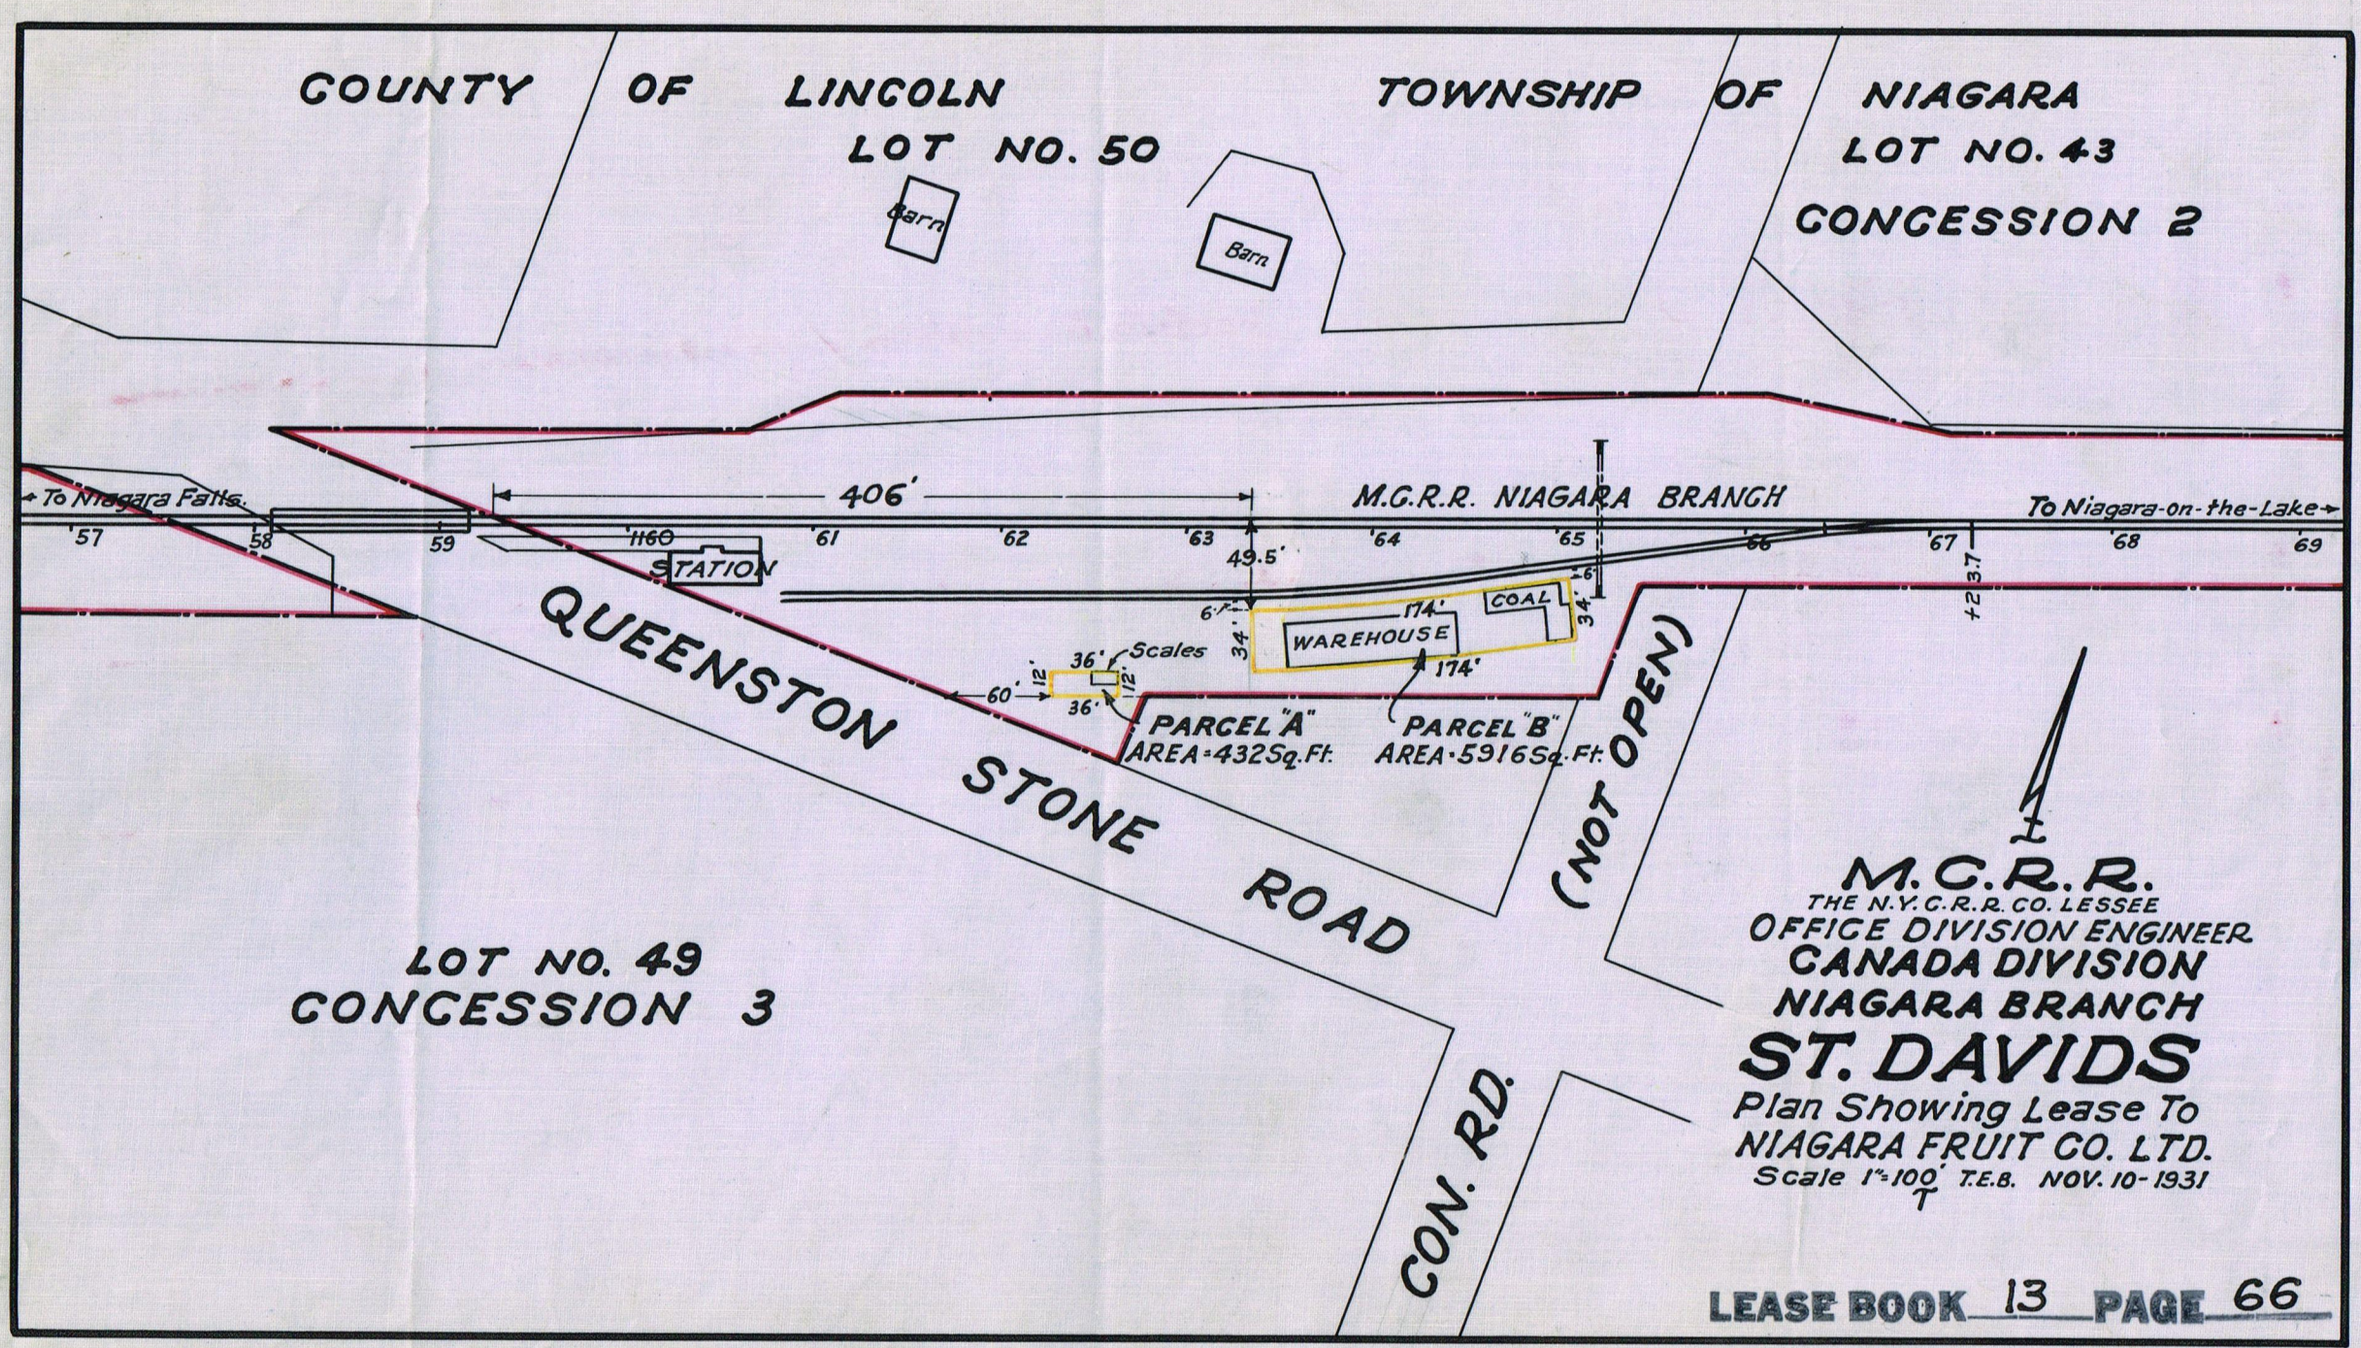
COUNTY OF LINCOLN
TOWNSHIP OF NIAGARA
LOT NO. 50
LOT NO. 43
CONCESSION 2
Barn
Barn
To Niagara Falls
406'
M.C.R.R. NIAGARA BRANCH
To Niagara-on-the-Lake
57
58
59
1160
STATION
61
62
63
49.5'
64
65
66
67
+23.7
68
69
6'
34'
6'
34'
174'
COAL
WAREHOUSE
174'
36'
Scales
12'
12'
60'
36'
PARCEL "A"
AREA = 432 Sq. Ft.
PARCEL "B"
AREA = 5916 Sq. Ft.
QUEENSTON STONE ROAD
(NOT OPEN)
CON. RD.
LOT NO. 49
CONCESSION 3
M.C.R.R.
THE N.Y.C.R.R. CO. LESSEE
OFFICE DIVISION ENGINEER
CANADA DIVISION
NIAGARA BRANCH
ST. DAVIDS
Plan Showing Lease To
NIAGARA FRUIT CO. LTD.
Scale 1" = 100'
T.E.B. NOV. 10-1931
LEASE BOOK 13 PAGE 66